SHEETS 149 AND 150 ARE DELETED

F.A.I. RTE.	SECTION	COUNTY	TOTAL SHEETS	SHEET NO.
90	1314B	COOK	160	151
STA. 0+890.00		TO STA. 0+910.00		
FED. ROAD DIST. NO.		ILLINOIS	FED. AID PROJECT	

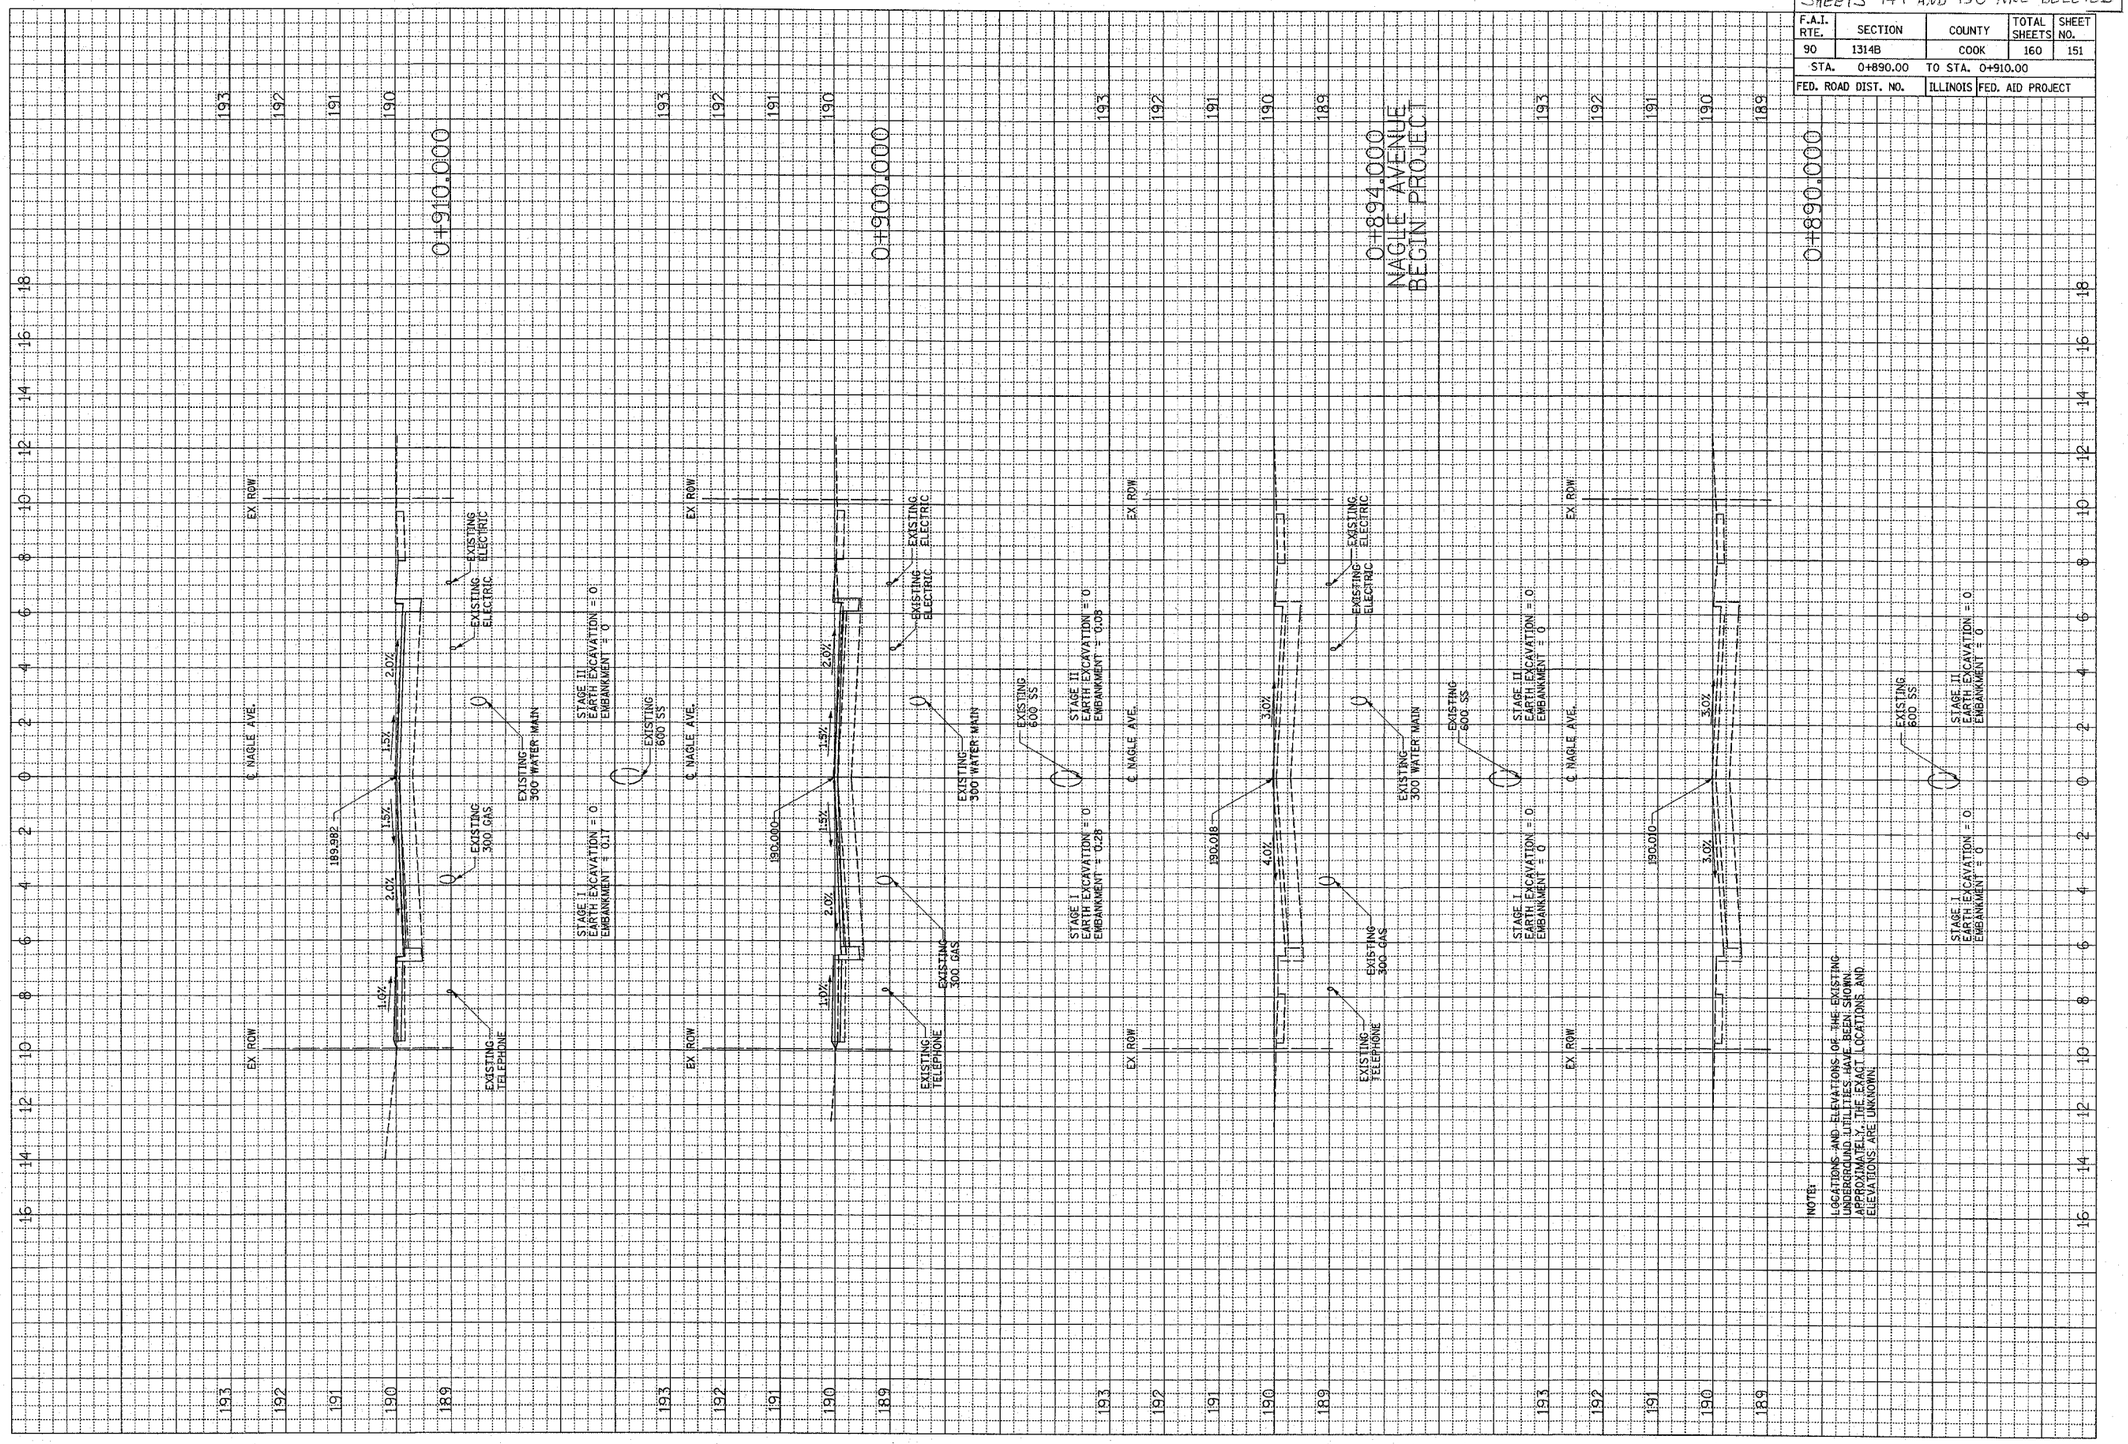

NAGLE AVENUE

SCALE: HORZ. - 1:100
VERT. - 1:50

FILE: G:\2724\CIVIL\EXHIBIT\NAGLE\2724III.dgn