F.A.I. RTE.	SECTION	COUNTY	TOTAL SHEETS	SHEET NO.
90	1314B	COOK	160	152
STA. 0+920.000		TO STA. 0+950.000		
FED. ROAD DIST. NO.		ILLINOIS	FED. AID PROJECT	

60293

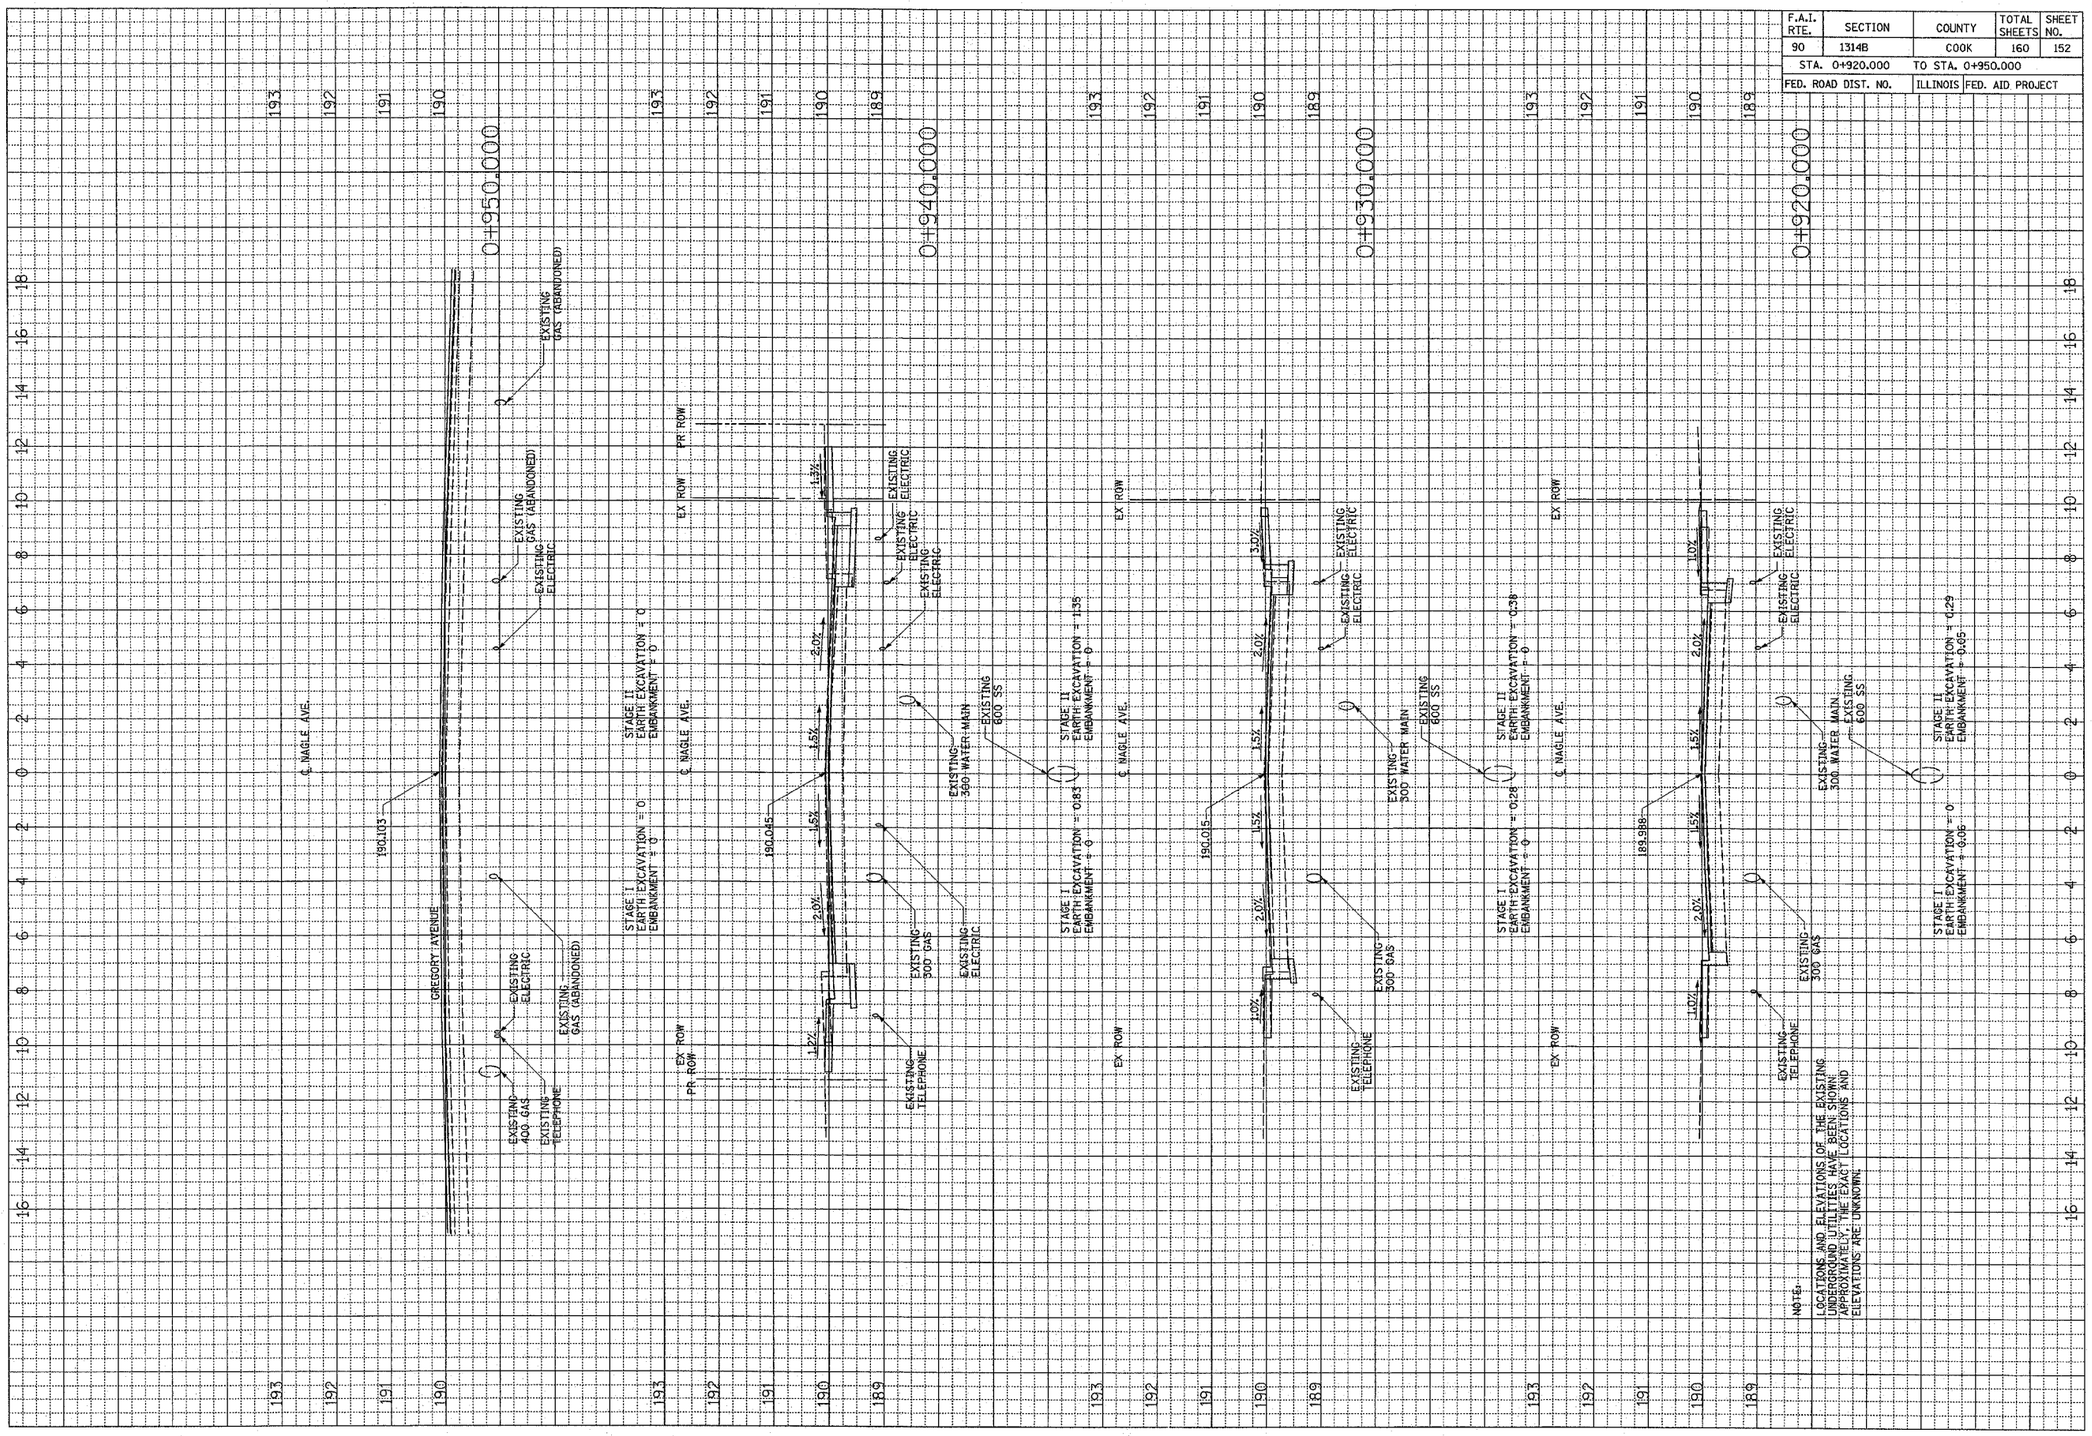

NOTE:
LOCATIONS AND ELEVATIONS OF THE EXISTING UNDERGROUND UTILITIES HAVE BEEN SHOWN APPROXIMATELY. THE EXACT LOCATIONS AND ELEVATIONS ARE UNKNOWN.

NAGLE AVENUE

SCALE: HORZ. - 1:100
VERT. - 1:50

FILE: G:\2724\CIVIL\EXHIBIT\NAGLE\2724112.dgn