F.A. RTE.	SECTION	COUNTY	TOTAL SHEETS	SHEET NO.
337	19R-1	LAKE	800	257
STA.		TO STA.		
FED. ROAD DIST. NO.		ILLINOIS	FED. AID PROJECT	

60997

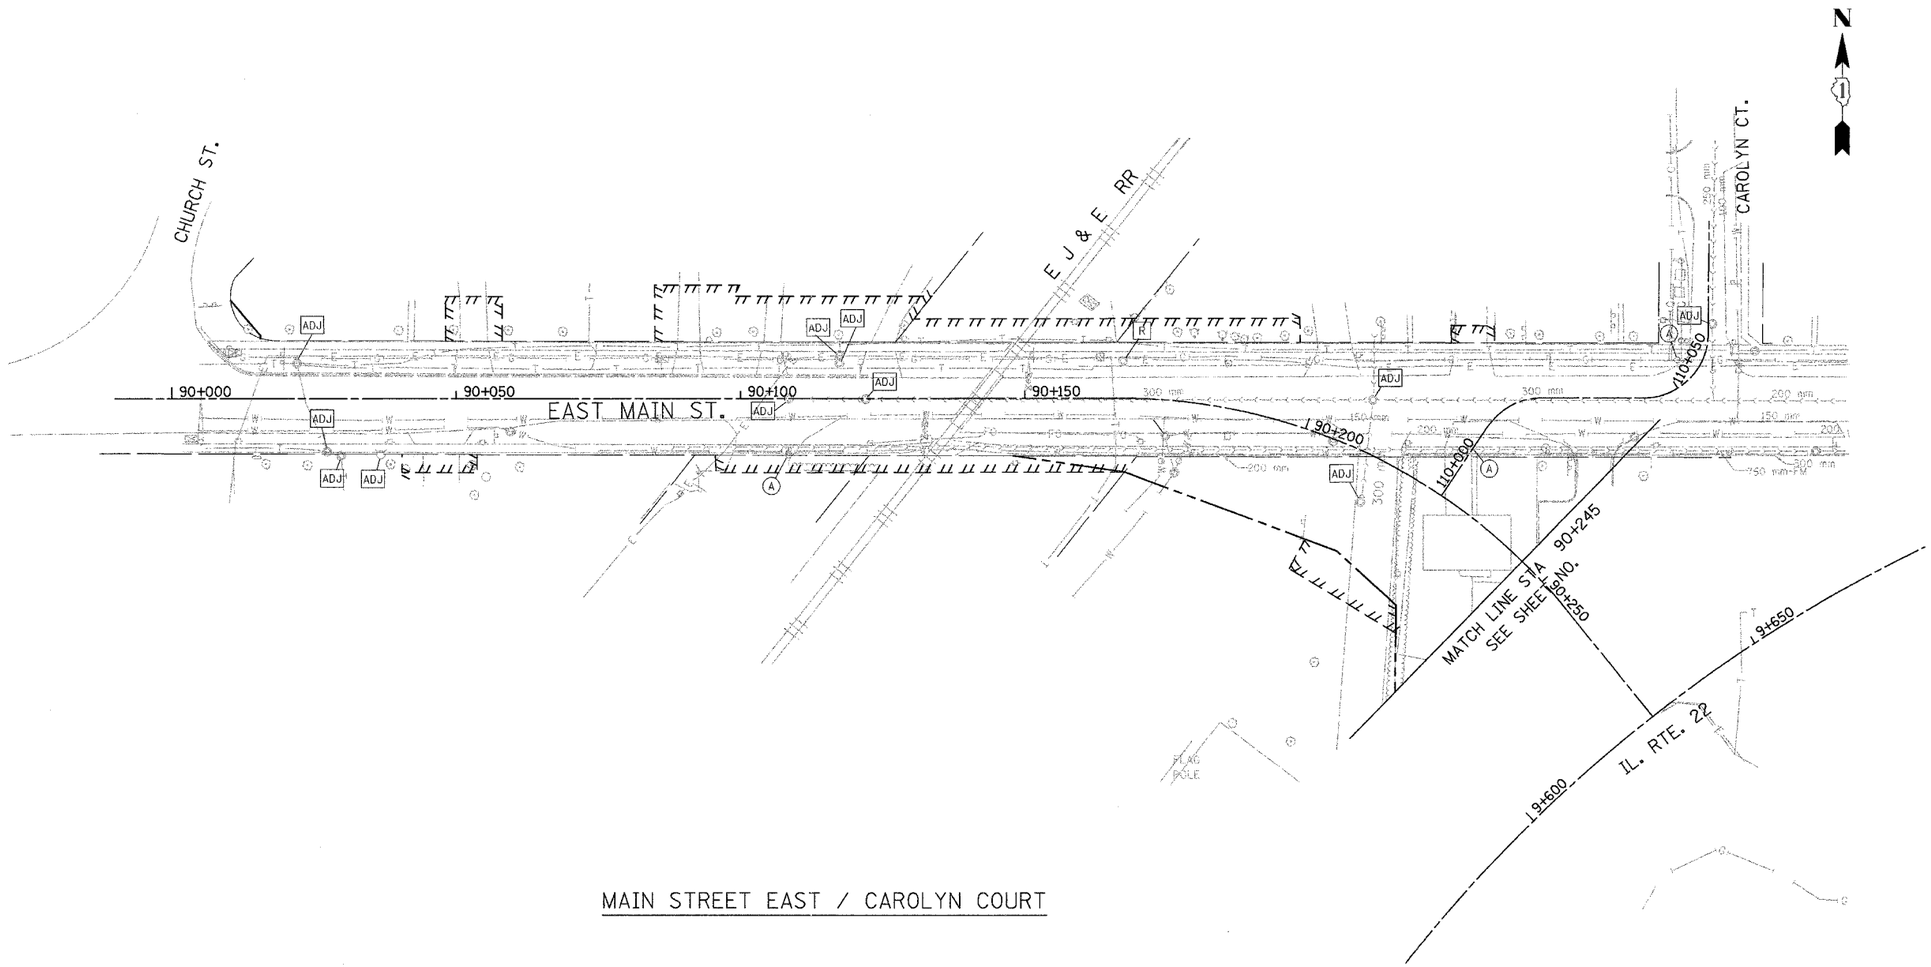

MAIN STREET EAST / CAROLYN COURT

REVISIONS	
NAME	DATE

ILLINOIS DEPARTMENT OF TRANSPORTATION

ILLINOIS ROUTE 22

FROM US RTE 12 TO BUESCHING RD

UTILITY REMOVAL PLAN

MAIN STREET EAST / CAROLYN COURT

SCALE : 1:500 DESIGNED BY J.T.M.

DATE : 07/21/04 CHECKED BY J.M.C.