| F.A. RTE. | SECTION | COUNTY | TOTAL SHEETS | SHEET NO. |
|---|---|---|---|---|
| 337 | 19R-1 | LAKE | 800 | 449 |
| STA. 70+800 | | TO STA. 70+960 | | |
| FED. ROAD DIST. NO. | | ILLINOIS | FED. AID PROJECT | |

60997

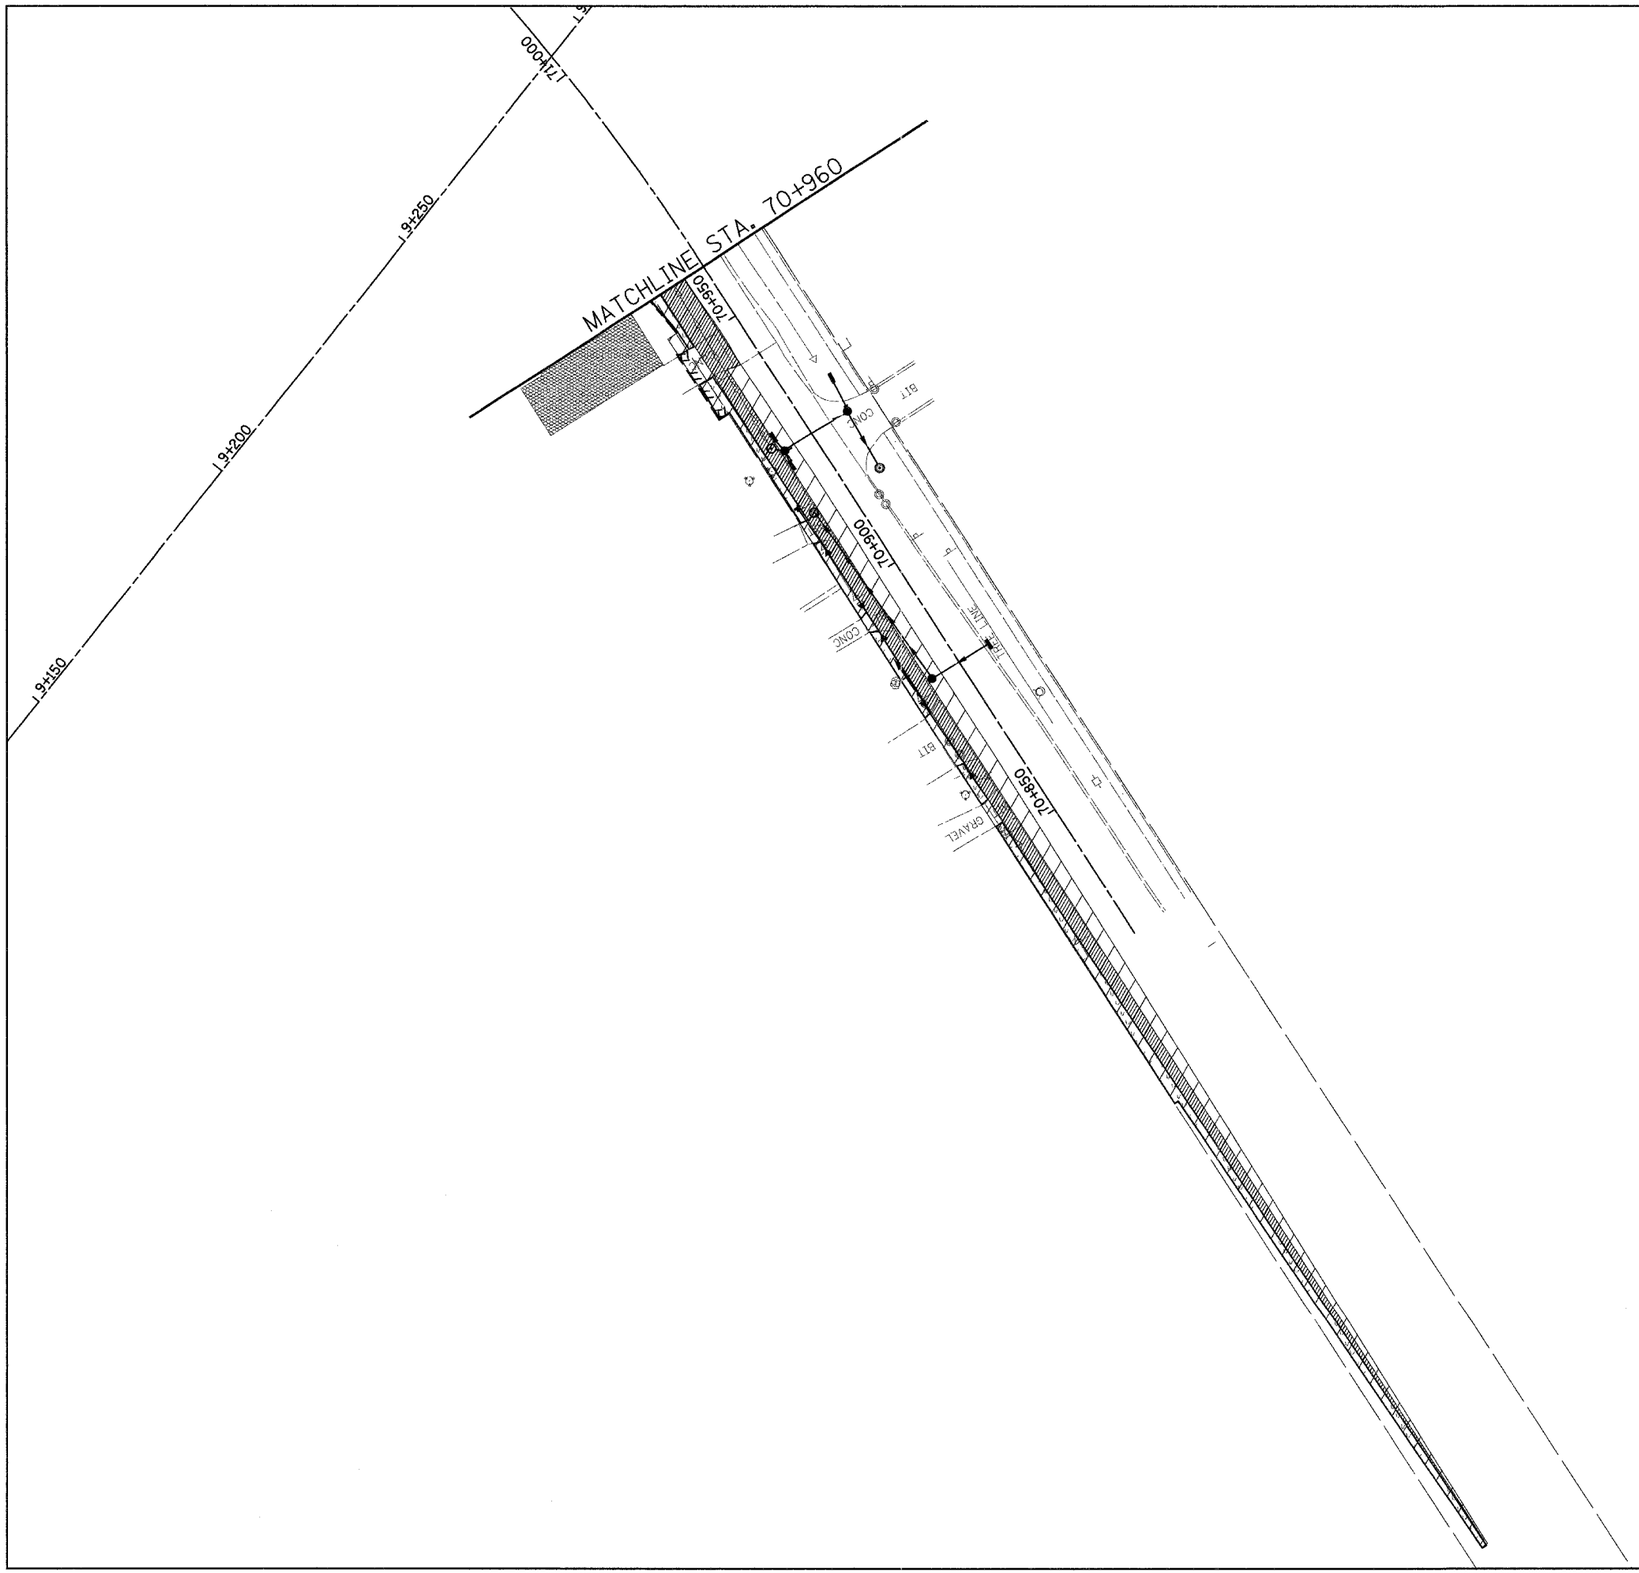


N

LEGEND:

- DRAINAGE STRUCTURE INLET FILTER
- INLET AND PIPE PROTECTION
- PERIMETER EROSION BARRIER
- TEMPORARY EROSION CONTROL SEEDING
- TEMPORARY DITCH CHECK
- DIVERSION CHANNEL
- SLOPE DRAIN

0 25 50

SCALE IN METERS

| REVISIONS | |
|---|---|
| NAME | DATE |
| | |
| | |
| | |
| | |
| | |
| | |
| | |
| | |

ILLINOIS DEPARTMENT OF TRANSPORTATION
ILLINOIS ROUTE 22
FROM US RTE 12 TO BUESCHING RD
OLD RAND ROAD
TEMPORARY EROSION CONTROL PLAN
STA. 70+800 TO STA. 70+960
STAGE 2A & 2B

DRAWN BY RLS

DATE 7/21/04 CHECKED BY MBF