60997

F.A. RTE.	SECTION	COUNTY	TOTAL SHEETS	SHEET NO.
			800	746
STA.		TO STA.		
FED. ROAD DIST. NO.		ILLINOIS	FED. AID PROJECT	

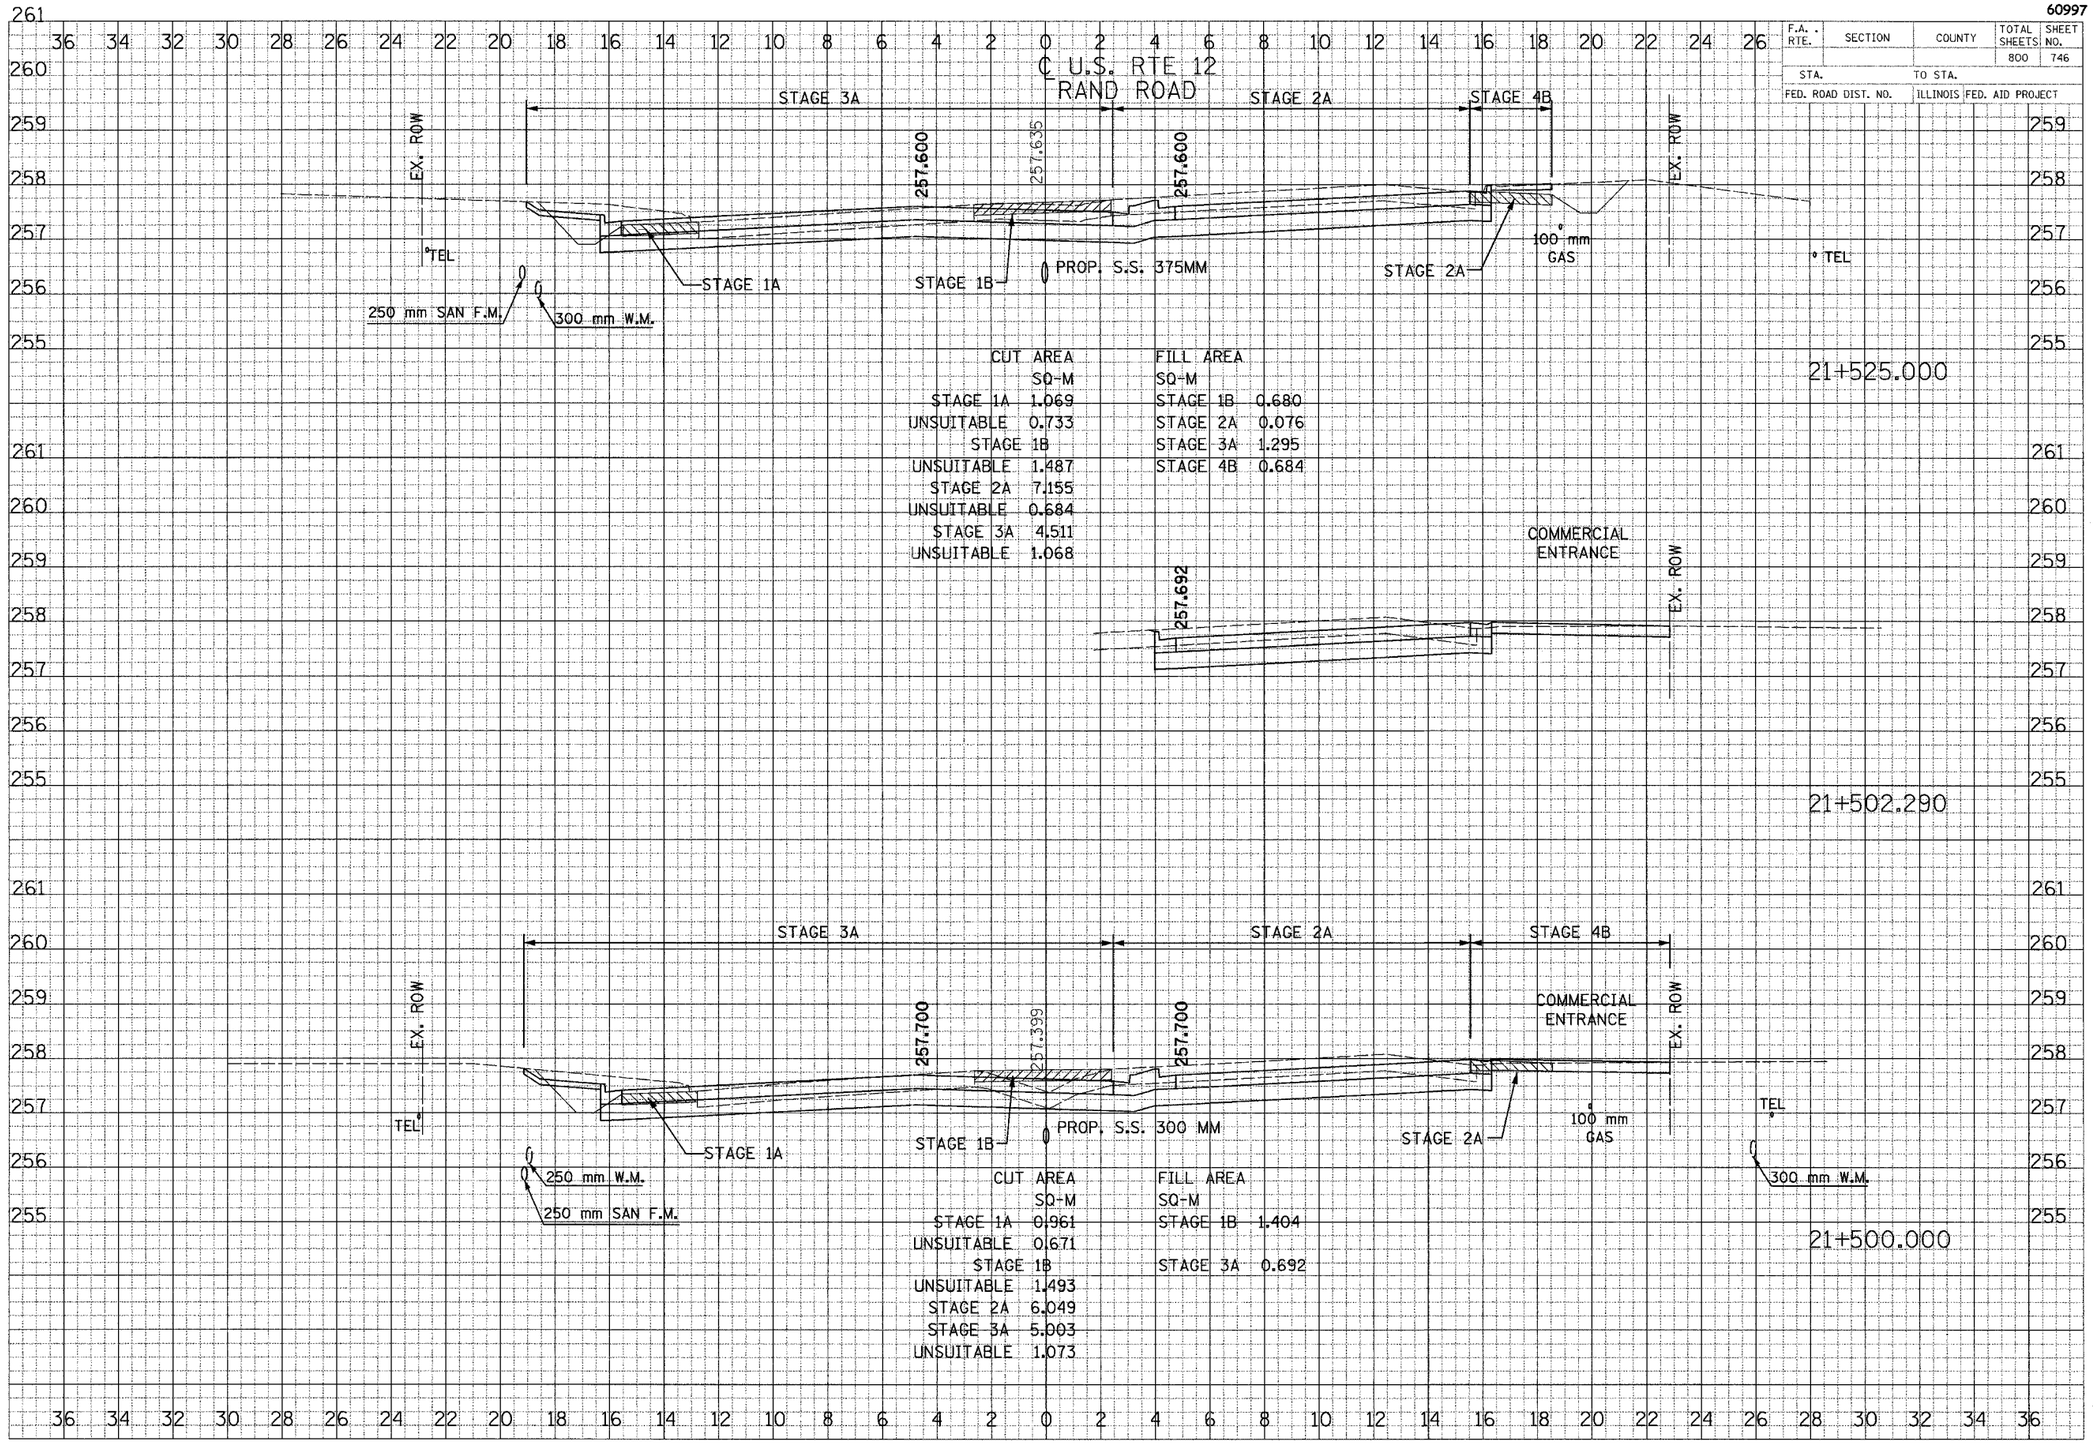

CUT AREA	SQ-M
STAGE 1A	1.069
UNSUITABLE	0.733
STAGE 1B	
UNSUITABLE	1.487
STAGE 2A	7.155
UNSUITABLE	0.684
STAGE 3A	4.511
UNSUITABLE	1.068

FILL AREA	SQ-M
STAGE 1B	0.680
STAGE 2A	0.076
STAGE 3A	1.295
STAGE 4B	0.684

CUT AREA	SQ-M
STAGE 1A	0.961
UNSUITABLE	0.671
STAGE 1B	
UNSUITABLE	1.493
STAGE 2A	6.049
STAGE 3A	5.003
UNSUITABLE	1.073

FILL AREA	SQ-M
STAGE 1B	1.404
STAGE 3A	0.692

CROSS SECTIONS - U.S. RTE 12 / RAND ROAD