F.A.I. RTE.	SECTION	COUNTY	TOTAL SHEETS	SHEET NO.
55	2002-022 K	WILL	172	104
STA. 10+00		TO STA. 22+96.05		
FED. ROAD DIST. NO.	ILLINOIS	FED. AID PROJECT		

CONTRACT # 62389

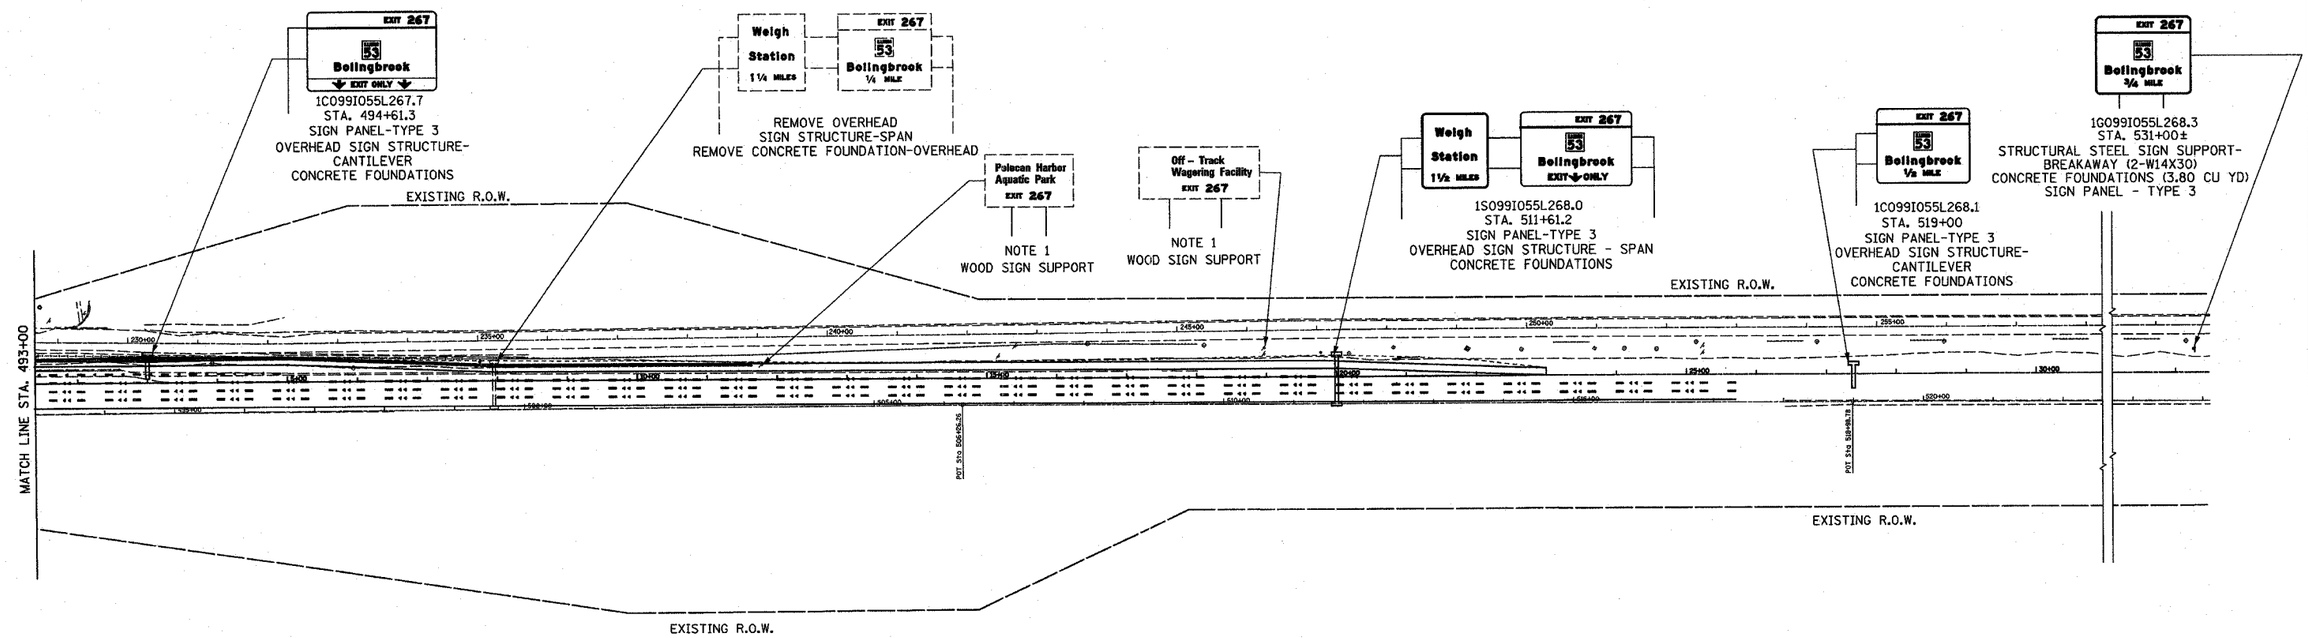

NOTE

1. THE EXISTING SIGN TO BE REMOVED AND RELOCATED ON NEW WOOD SIGN SUPPORT. THE NEW LOCATION OF THE LOGO SIGN SHALL BE DETERMINED AND VERIFIED BY RESIDENT ENGINEER IN THE FEILD.

SGN-3

REVISIONS	
NAME	DATE

ILLINOIS DEPARTMENT OF TRANSPORTATION
I-55 (STEVENSON EXPY.) AT ILL. RTE. 53

EXISTING AND PROPOSED SIGNING PLAN
STA. 493+00 TO 531+00

SCALE: 1" = 100'
DATE: OCTOBER, 2004

DRAWN BY: RV
DESIGNED BY: AS
CHECKED BY: AS

PLAN
SURVEYED
PLOTTED
ALIGNMENT CHECKED
GRADES CHECKED
NOTE BOOK
NO.
BY
DATE

PROFILE
SURVEYED
PLOTTED
GRADES CHECKED
ALIGNMENT
STRUCTURE NOTATIONS CHKD
NOTE BOOK
NO.
BY
DATE

...\J08 338\SHT\SIGN\SGN-2.dgn 10/25/2004 02:52:04 PM