F.A.I. RTE.	SECTION	COUNTY	TOTAL SHEETS	SHEET NO.
90/94	2003-031I	COOK	476	447
STA.		TO STA.		
FED. ROAD DIST. NO.	ILLINOIS	FED. AID PROJECT		

62583

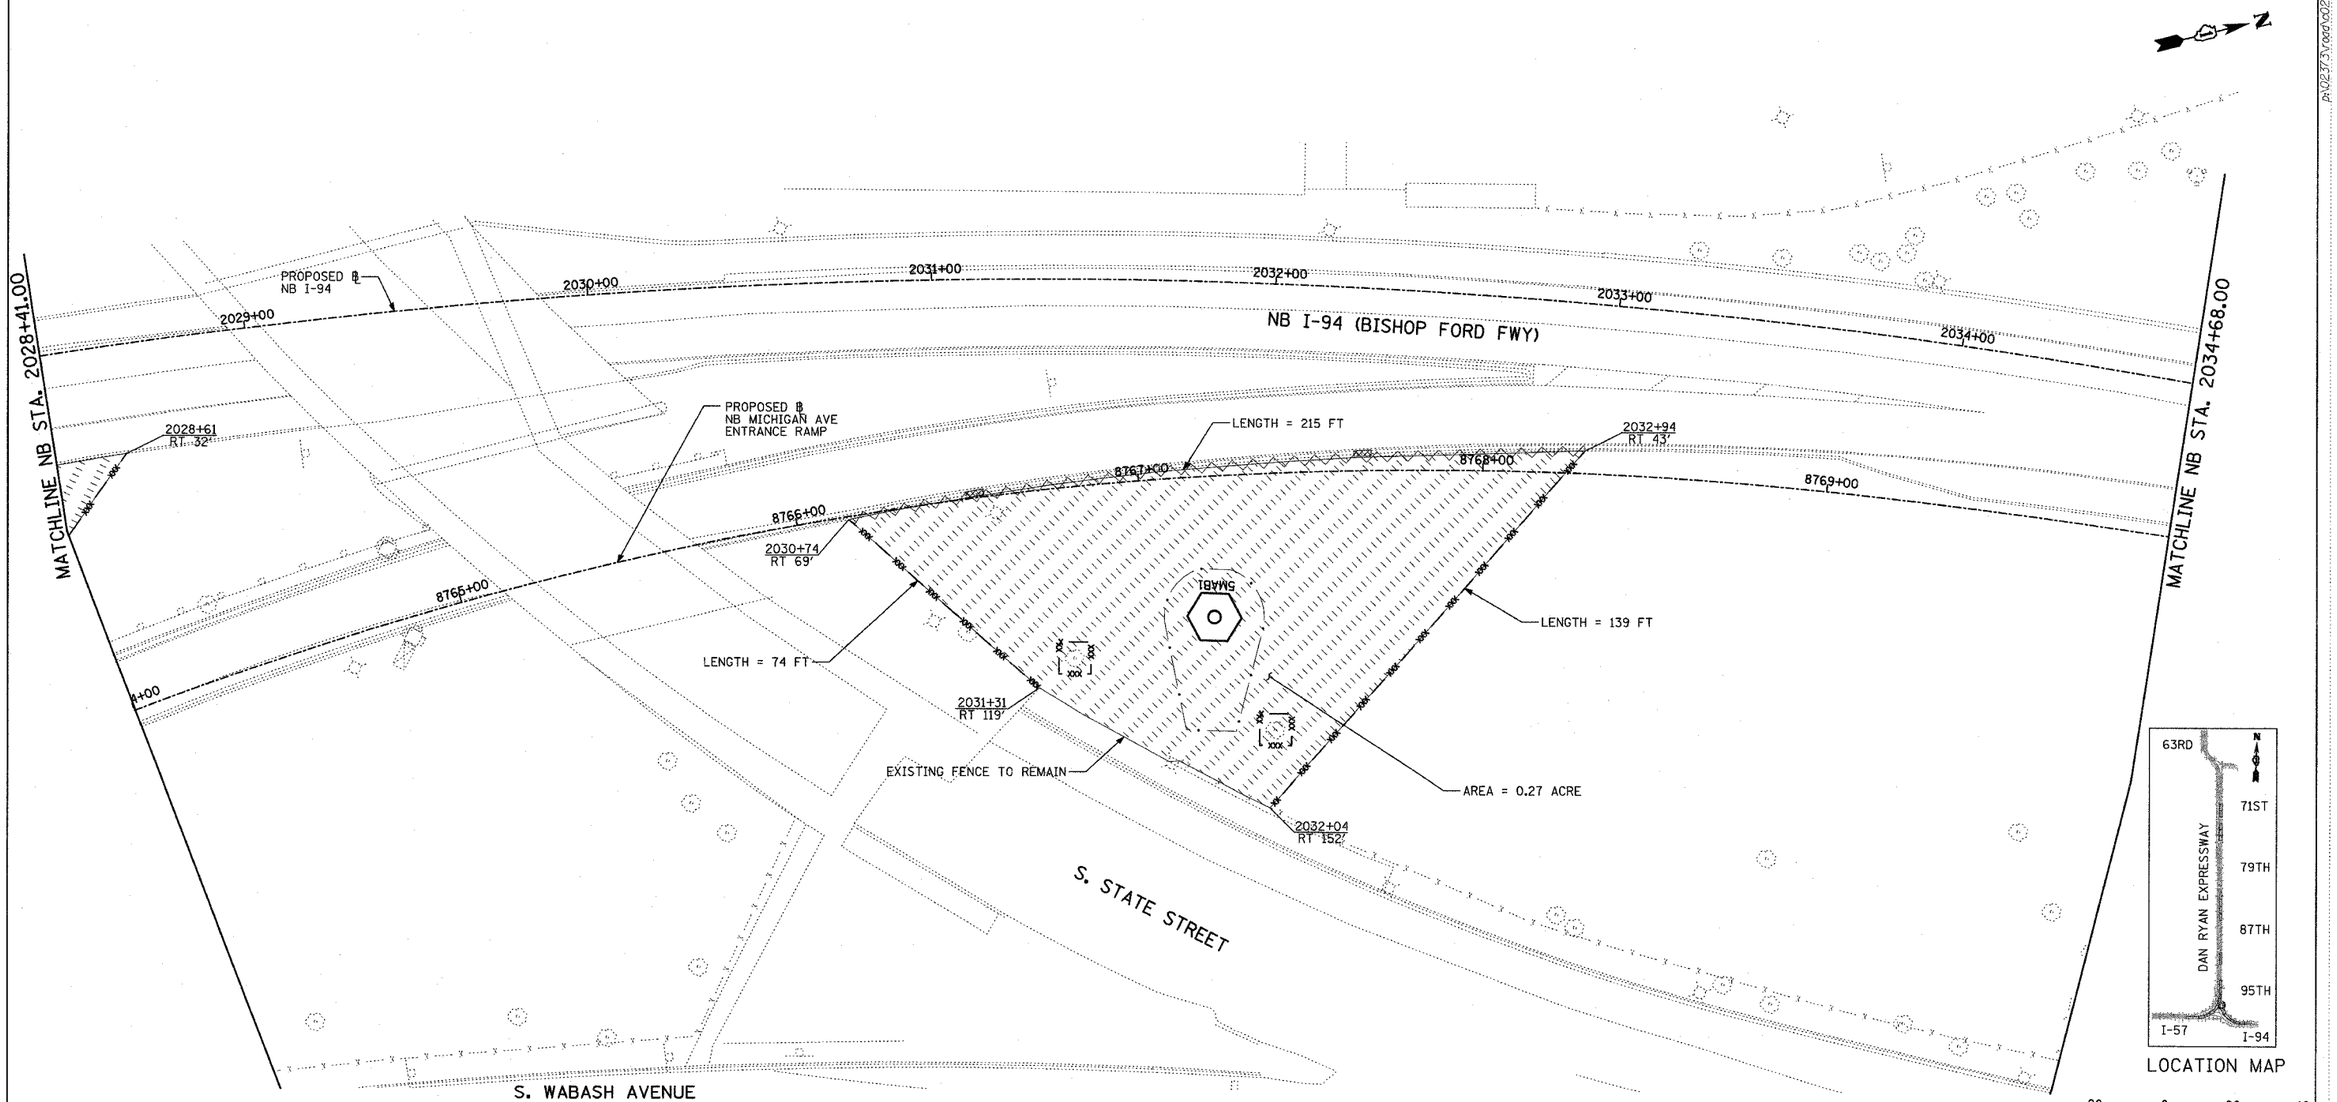

LEGEND:

- TEMPORARY EROSION CONTROL SEEDING
- PERIMETER EROSION BARRIER
- INLET FILTER, TO BE INSTALLED IN OFF PROJECT DRAINAGE STRUCTURES ACCEPTING STORMWATER RUNOFF
- TEMPORARY FENCE (60' PER TREE)
- LIMITS OF GRADING
- TREE REMOVAL (UNIT) (NO UNIT SHOWN = <6)

SHEET 36 OF 41

REVISIONS	
NAME	DATE

ILLINOIS DEPARTMENT OF TRANSPORTATION

F.A.I. 90/94 (DAN RYAN EXPRESSWAY)

31st STREET to I-57

EROSION CONTROL PLAN

NB-I-94 (BISHOP FORD FWY)

NB I-94 STA. 2028+41.00 TO 2034+68.00

SCALE: 1"=20' DRAWN BY: RTM, JPA

DATE: OCTOBER 29, 2004 CHECKED BY: JPM, MAG

TYLIN INTERNATIONAL

P:\02373\road\02\ec02ds10-4f3.dgn 10/22/2004 10:16:40 AM