F.A.I. RTE.	SECTION	COUNTY	TOTAL SHEETS	SHEET NO.
90/94	2004-073RS	COOK	74	27
STA. 591+25		TO STA. 596+25		
FED. ROAD DIST. NO. 1	ILLINOIS	FED. AID PROJECT		

62812

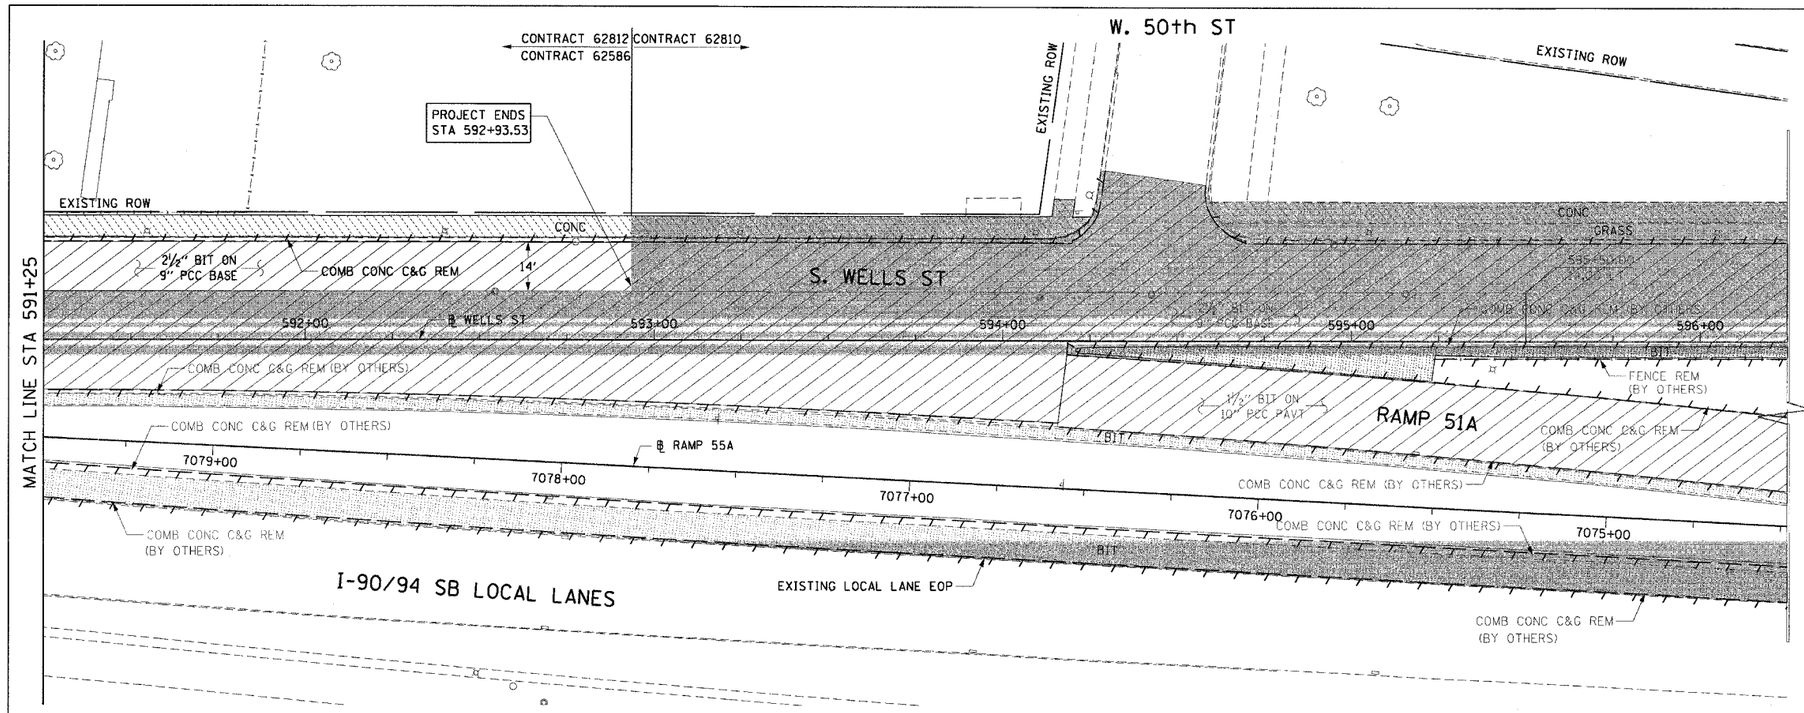

LEGEND:

- PAVEMENT REMOVAL
- MEDIAN REMOVAL
- LINEAR REMOVALS
- SIDEWALK REMOVAL
- APPROACH SLAB REMOVAL
- DRIVEWAY PAVEMENT REMOVAL
- WORK TO BE DONE BY OTHERS

NOTES:

1. CONTRACTOR SHALL COORDINATE WITH CONTRACT 62806 FOR ROADWAY LIGHTING REMOVALS AND INSTALLATIONS.
2. CONTRACTOR SHALL COORDINATE WITH CONTRACT 62803 FOR TRAFFIC SIGNAL REMOVALS AND IMPROVEMENTS.
3. SEE DRAINAGE AND UTILITY SHEETS FOR REMOVALS AND IMPROVEMENTS.
4. CONTRACTOR SHALL COORDINATE WITH CONTRACT 62798 FOR FRONTAGE ROAD SIGNING.

EXISTING CONDITIONS AND REMOVAL

PROPOSED IMPROVEMENTS

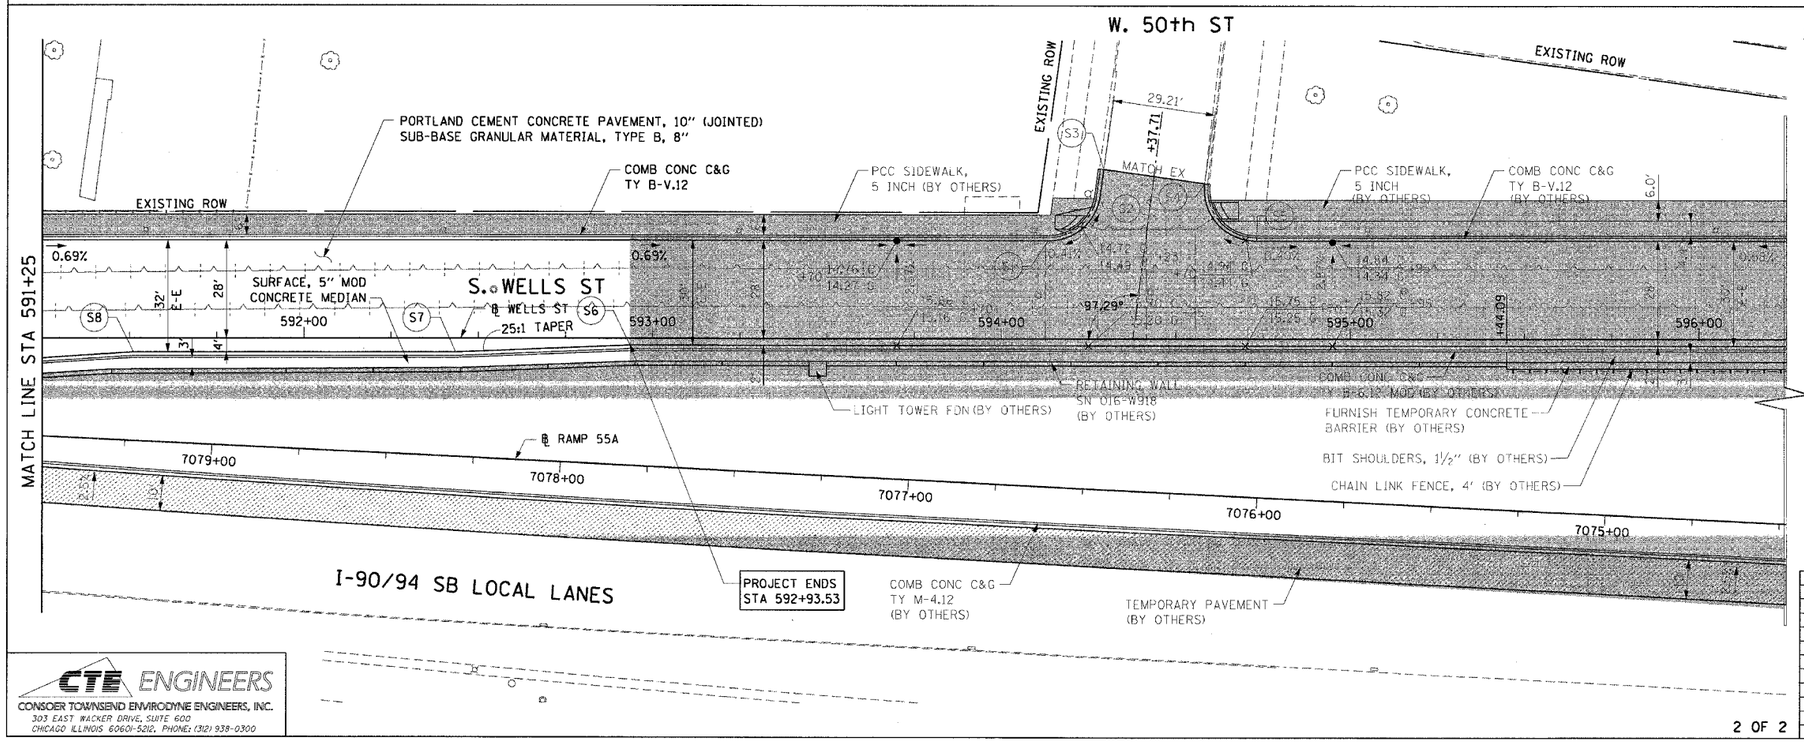

LEGEND:

- WORK TO BE DONE BY OTHERS
- DEPRESSED CURB

NOTES:

1. SEE ROADWAY DETAIL SHEETS FOR CONCRETE MEDIAN SURFACE, 5" MOD.
2. CONTRACTOR SHALL COORDINATE WITH CONTRACT 62795 FOR SIDEWALK AND DRIVEWAY IMPROVEMENTS.
3. CONTRACTOR SHALL COORDINATE WITH CONTRACT 62810.

PT.	STATION	OFFSET	PT.	STATION	OFFSET
S1	594+13.35	28.00' LT	S5	594+73.14	28.00' LT
S2	594+28.20	40.90' LT	S6	592+93.53	2.00' RT
S3	594+29.31	48.77' LT	S7	592+43.53	4.00' RT
S4	594+58.23	44.69' LT	S8	591+51.14	4.00' RT

CTE ENGINEERS
CONSOER TOWNSEND ENVIRODYNE ENGINEERS, INC.
303 EAST WACKER DRIVE, SUITE 600
CHICAGO ILLINOIS 60601-5212, PHONE: (312) 938-0300

REVISIONS	
NAME	DATE

ILLINOIS DEPARTMENT OF TRANSPORTATION
F.A.I. 90/94 (DAN RYAN EXPRESSWAY)
51st ST (WENTWORTH AVE AND WELLS ST)

EXISTING AND PROPOSED ROADWAY PLANS
WELLS STREET

SCALE: 1"=20'
DATE: December 23, 2004
DRAWN BY: LC
CHECKED BY: JAL

12/21/2004 3:48:20 PM
rs:\p\016\9\civil\4-cntr\9add_cntr\9b18.stl\roadway plan\pb18\4r23s.stl