* FAI 39 / FAP 301 (I-39 / US 20)
** (201-2, 201-3) RS & (4,4-4,5) RS-1

CONTRACT NO. 64596

F.A. RTE.	SECTION	COUNTY	TOTAL SHEETS	SHEET NO.
*	**	WINNEBAGO	317	118

STA. 2572+00.00 TO STA. 2572+50.00

FED. ROAD DIST. NO.	ILLINOIS	FED. AID PROJECT

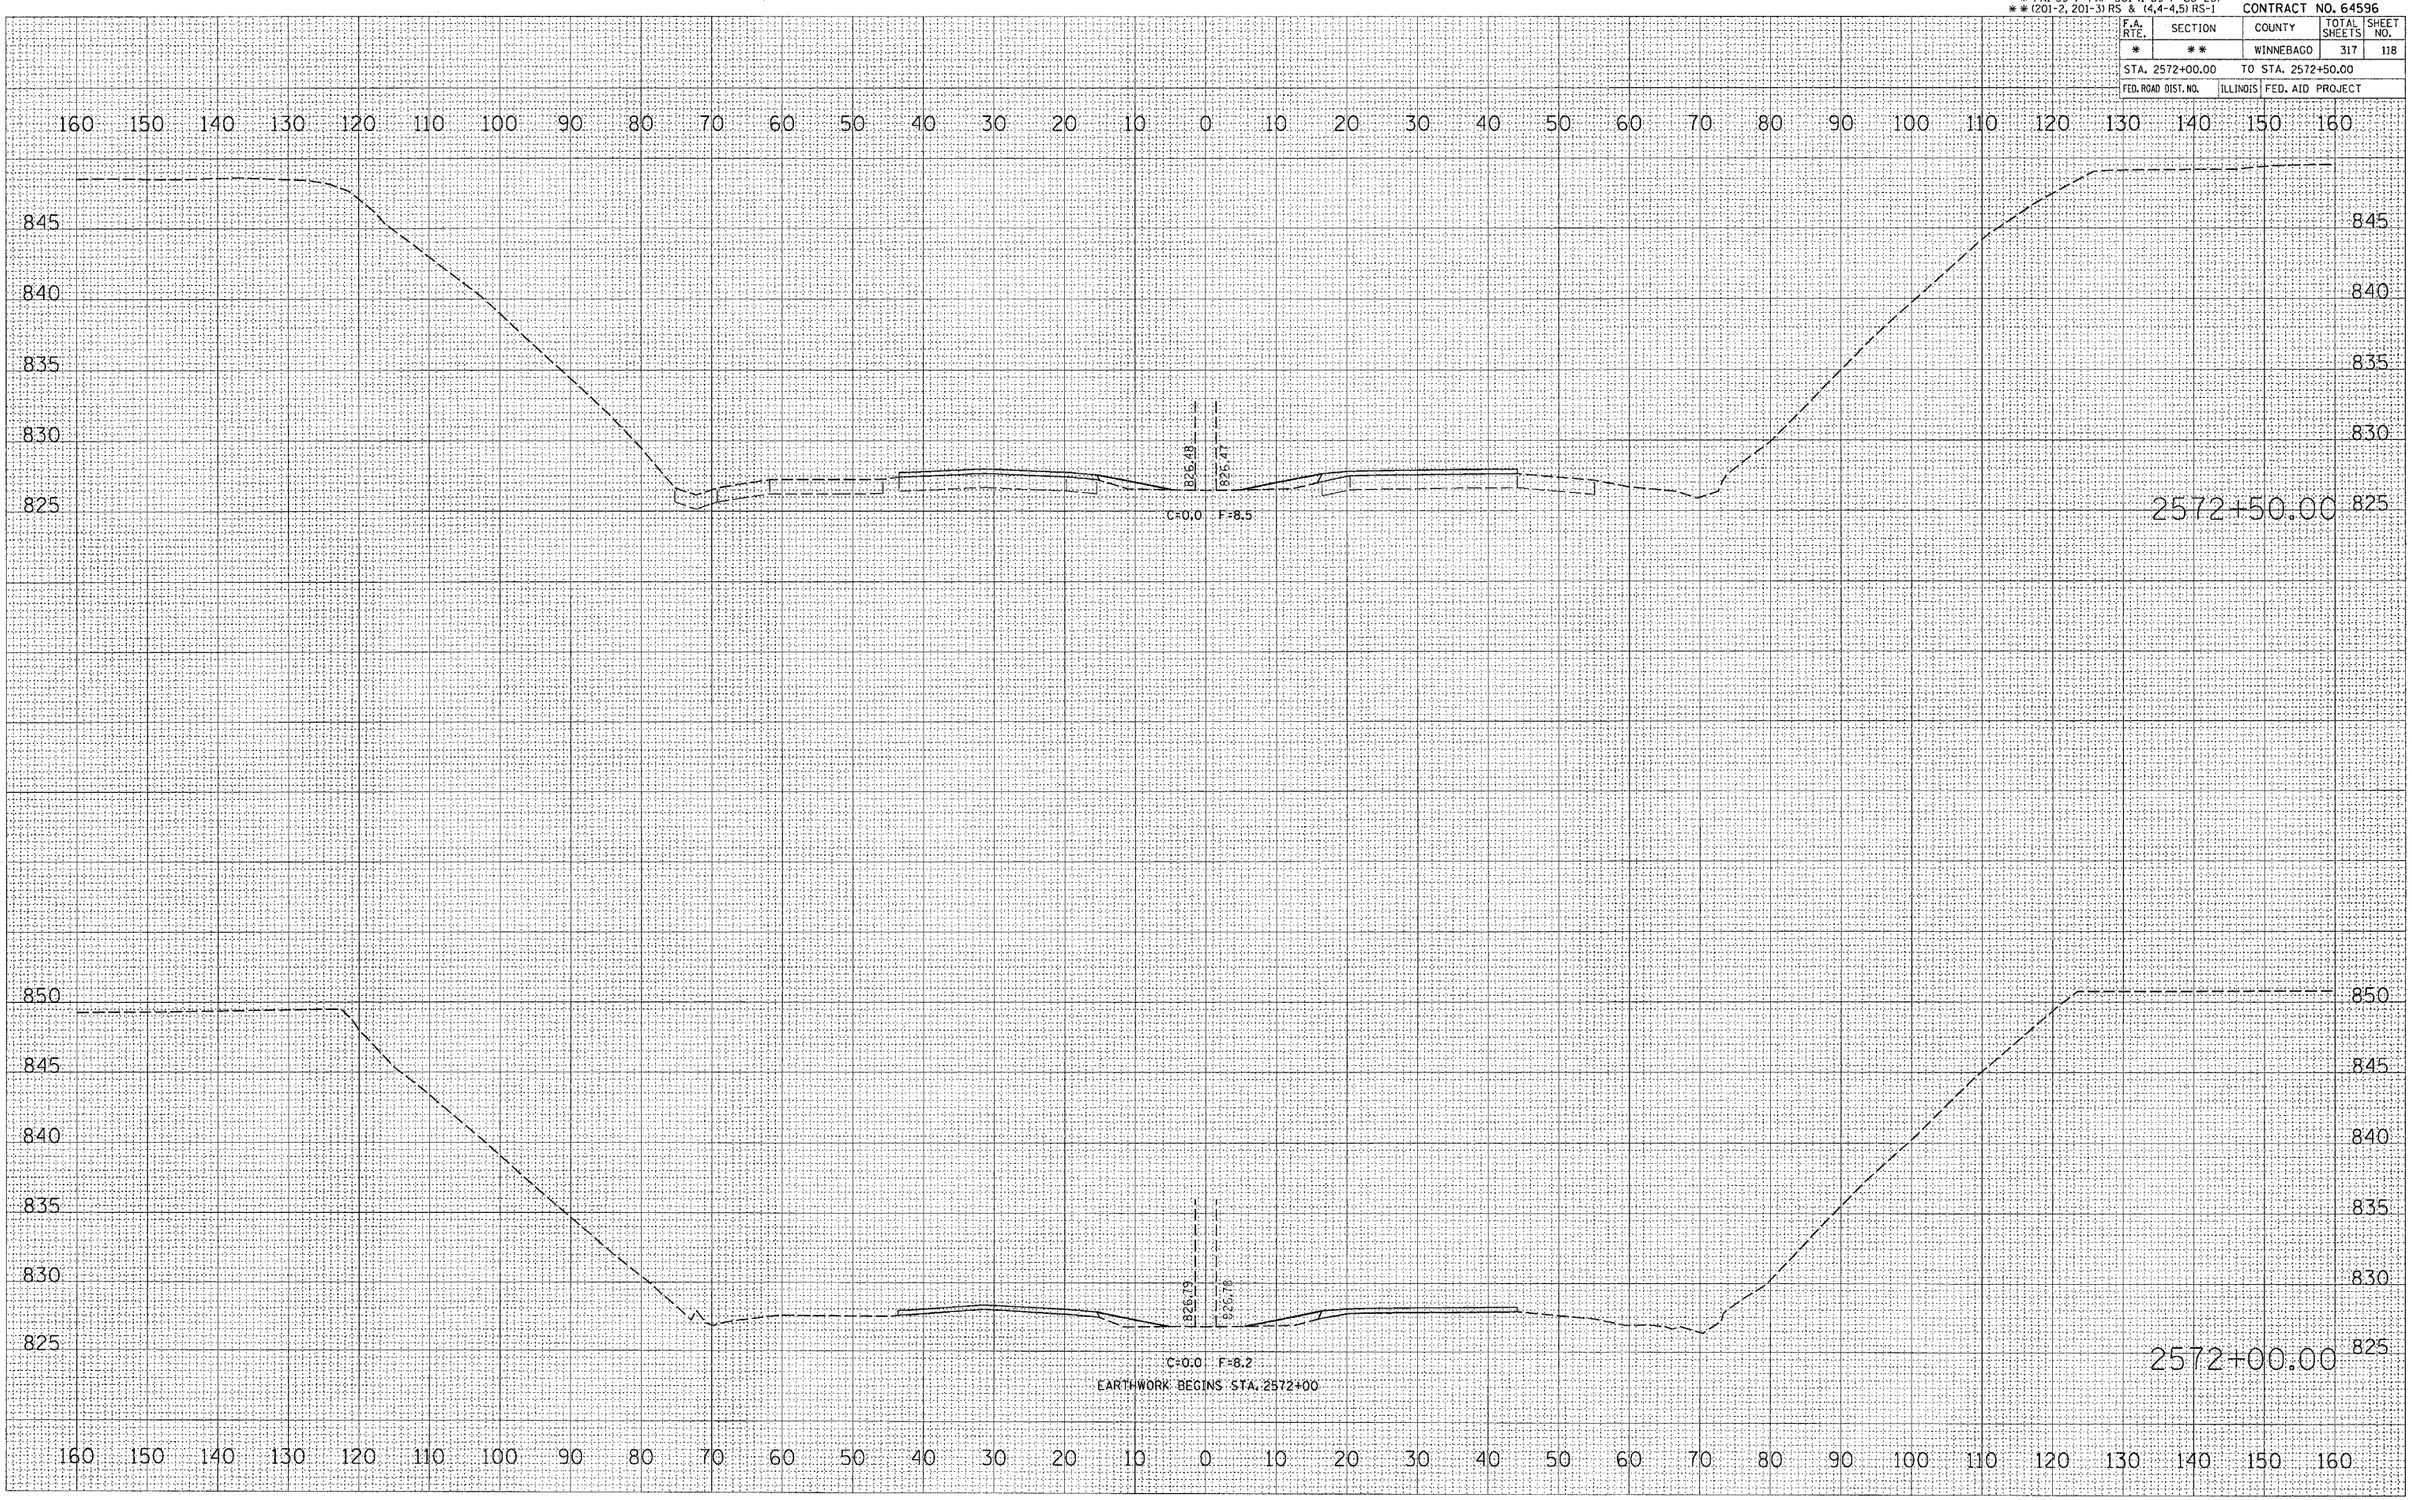

FINAL SURVEY: SURVEYED / PLOTTED / TEMPLATE / AREAS / AREAS CHECKED / NOTE BOOK NO. / BY / DATE

ORIGINAL SURVEY: SURVEYED / PLOTTED / TEMPLATE / AREAS / AREAS CHECKED / NOTE BOOK NO. / BY / DATE

PLOT DATE = Thu Dec 23 12:15:26 2004
FILE NAME = C:\projects\p212500\d12500xml.dgn
PLOT SCALE = 10.0000 ' / IN.
REFERENCE = #REF$

STA. 2572+00 – 2573+00