* FAI 39 / FAP 301 (I-39 / US 20)
** (201-2, 201-3) RS & (4,4-1,5) RS-1 CONTRACT NO. 64596

F.A. RTE.	SECTION	COUNTY	TOTAL SHEETS	SHEET NO.
*	**		317	180
STA. 71+50.00		TO STA. 72+00.00		
FED. ROAD DIST. NO.	ILLINOIS	FED. AID PROJECT		

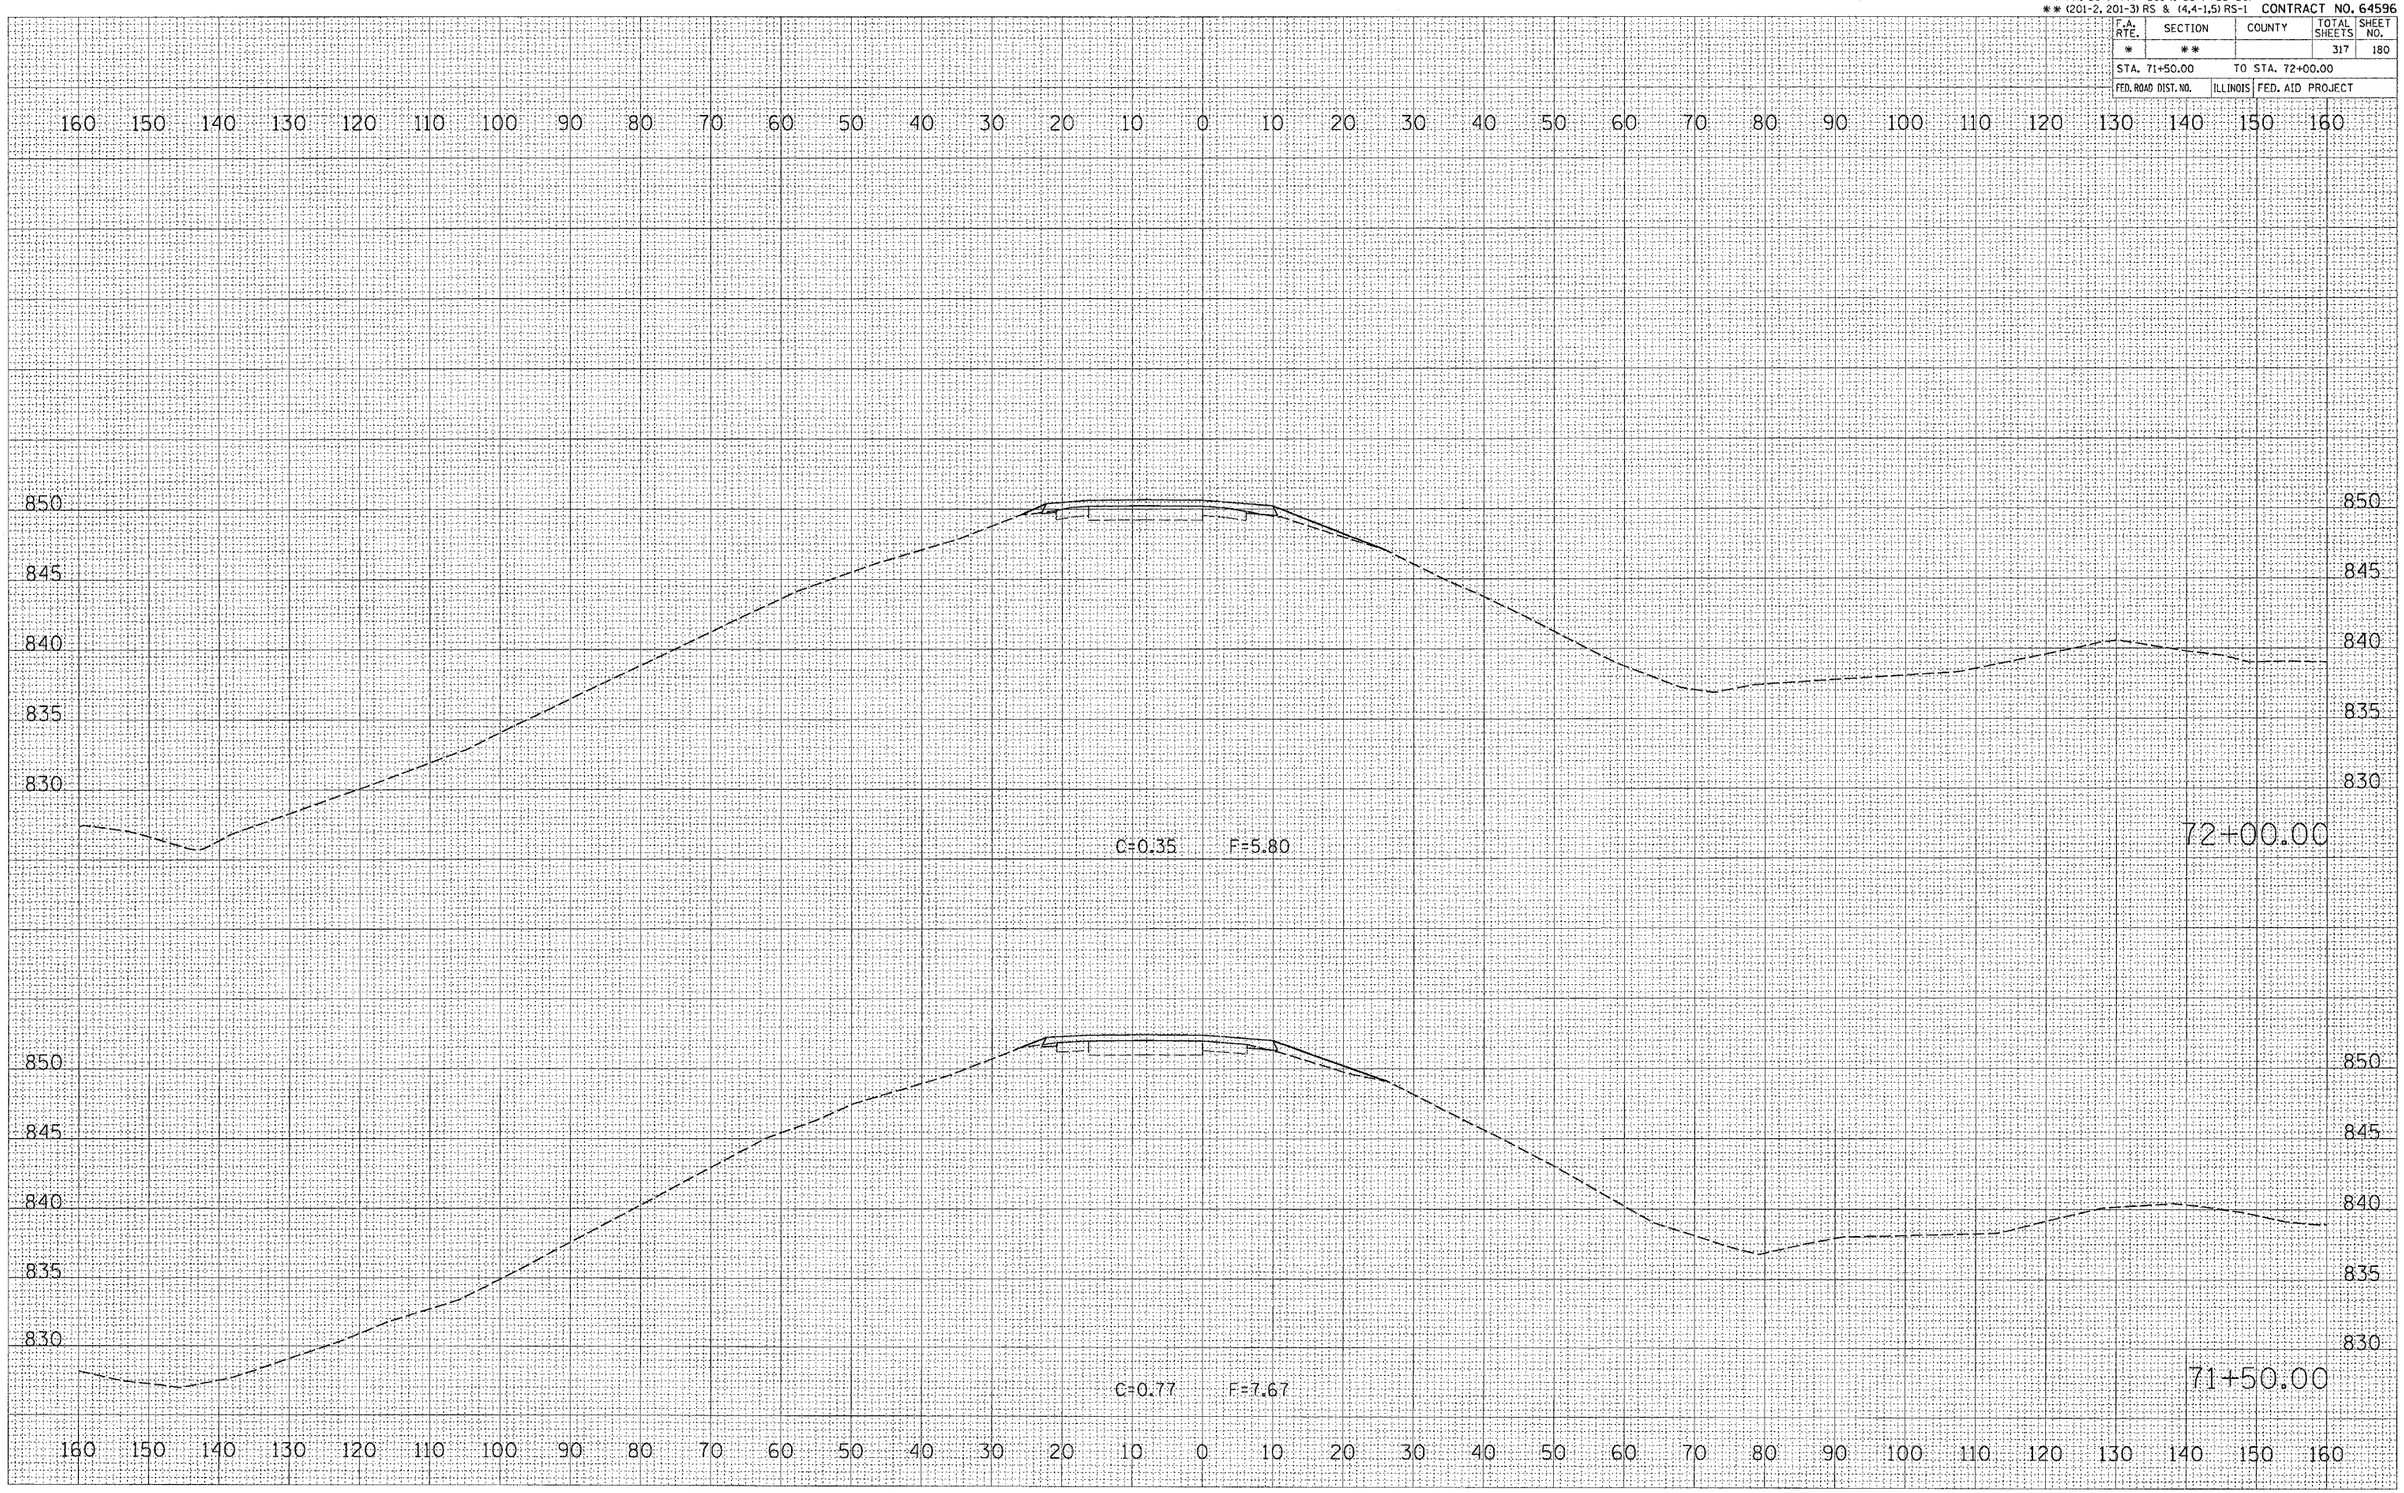

FINAL SURVEY		BY	DATE
NOTE BOOK	SURVEYED		
	PLOTTED		
	TEMPLATE		
	AREAS		
NO.	AREAS CHECKED		

ORIGINAL SURVEY		BY	DATE
NOTE BOOK	SURVEYED		
	PLOTTED		
	TEMPLATE		
	AREAS		
NO.	AREAS CHECKED		

PLOT DATE = Thu Dec 23 13:00:14 2004
FILE NAME = P:\earthsbrad.dgn
PLOT SCALE = 10.0000 ' / IN.
REFERENCE = REF

RAMP AD