FAP ROUTE	SECTION	COUNTY	TOTAL SHEETS	SHEET NO
312	71BR	RANDOLPH	22	73
STA.		TO STA.		
CONTRACT NO.: 76125				

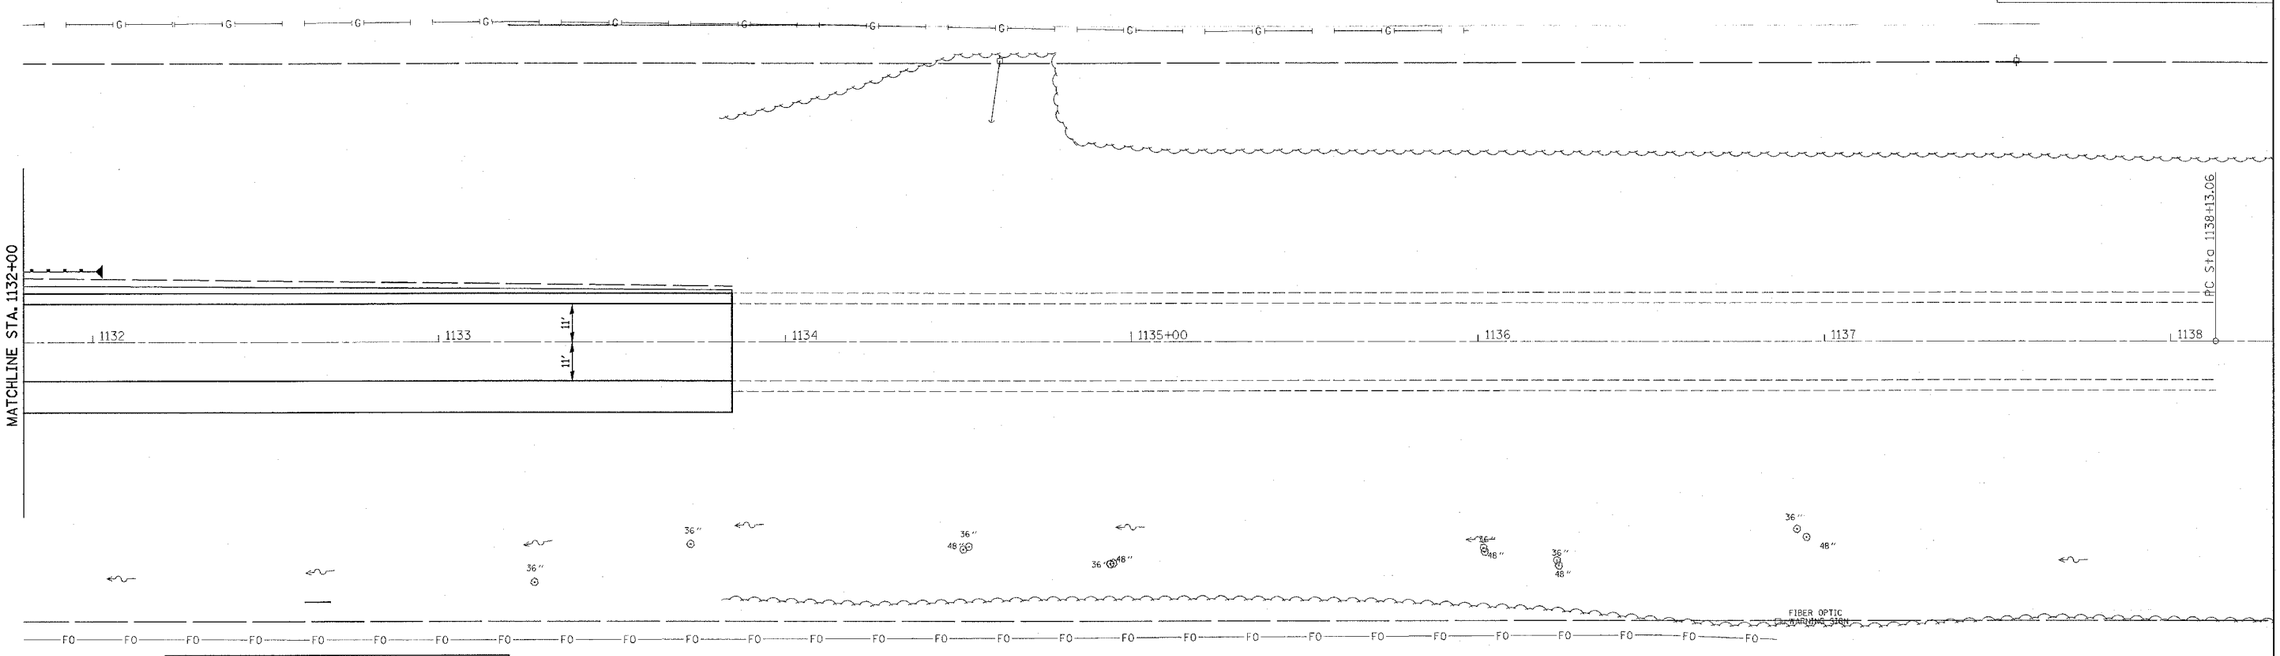

LEGEND:

- CONSTRUCTION AREA
- REMOVAL
- TEMPORARY CONCRETE BARRIER
- IMPACT ATTENUATOR
- DRUM WITH STEADY BURNING LIGHT
- INDUCTOR LOOP DETECTOR
- SIGNALIZED TWO-WAY LANE
- TEMPORARY TRAFFIC SIGNAL

50' 0 50' 100'
SCALE: 1" = 50'

REVISIONS	
NAME	DATE

ILLINOIS DEPARTMENT OF TRANSPORTATION

STAGE III CONSTRUCTION

FAP 312
SECTION 71BR
RANDOLPH COUNTY

DRAWN BY:

PLOT DATE: Thursday December 16, 2004 @ 2:28:07 PM

PLAN
NOTE BOOK NO.
SURVEYED
PLOTTED
ALIGNMENT CHECKED
RT. OF WAY CHECKED
CADD FILE NAME
BY
DATE

Thursday December 16, 2004 @ 2:28:07 PM
a:\projects\ed01100\plan\pln044b.dgn LV=1-16,18-42,44-60 63