FAP ROUTE	SECTION	COUNTY	TOTAL SHEETS	SHEET NO
586	60R-2,37R-1	MADISON	502	98
STA. 548+00		TO STA. 554+00		
CONTRACT NO. 76301				

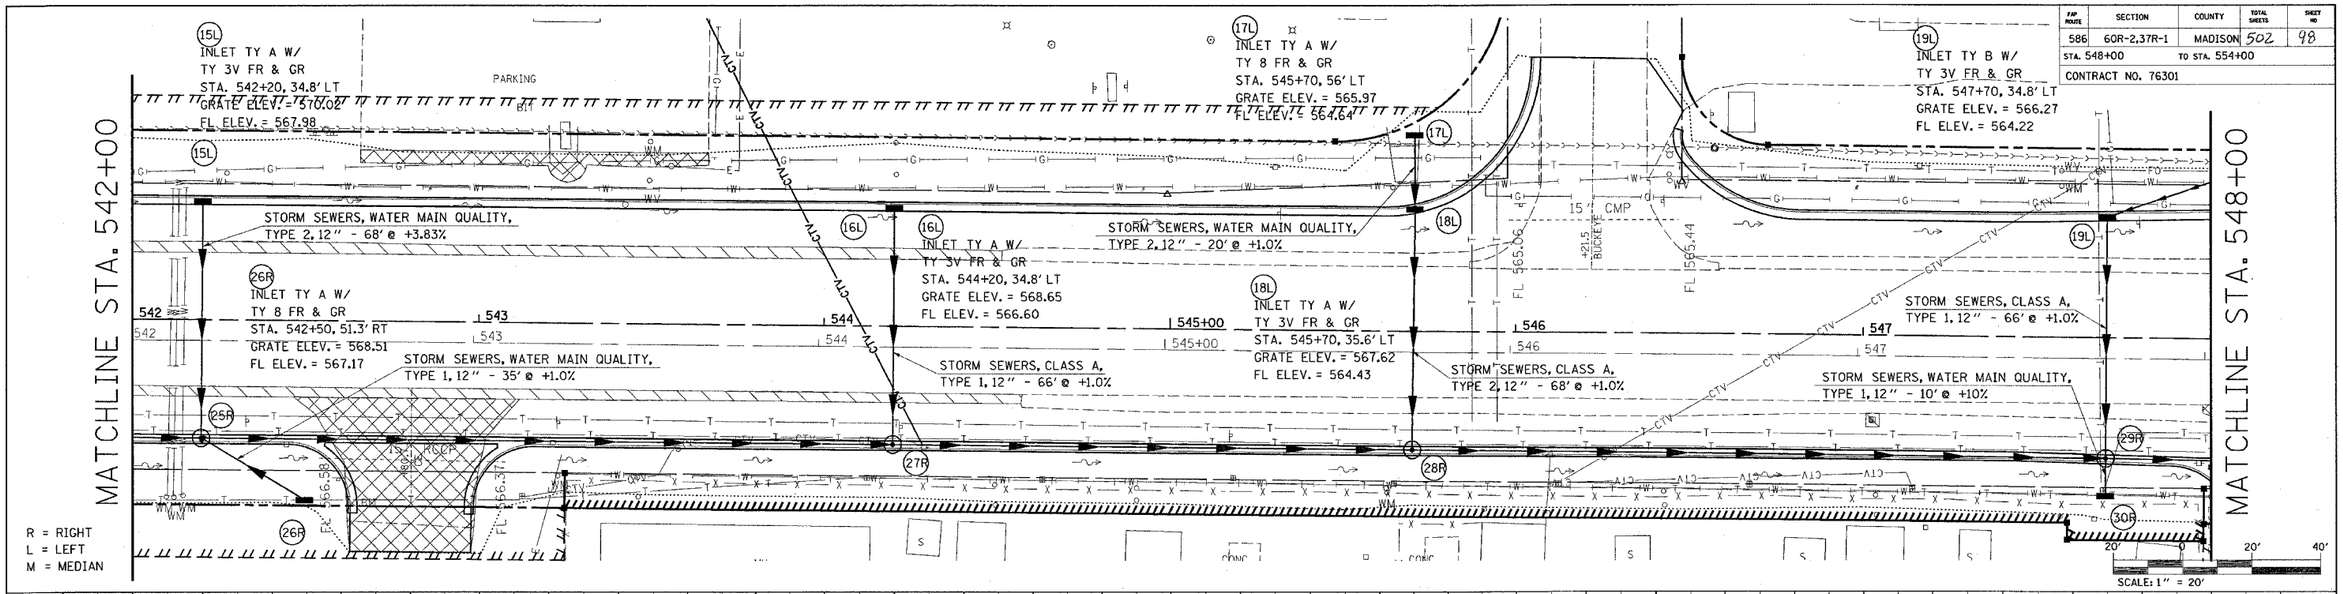

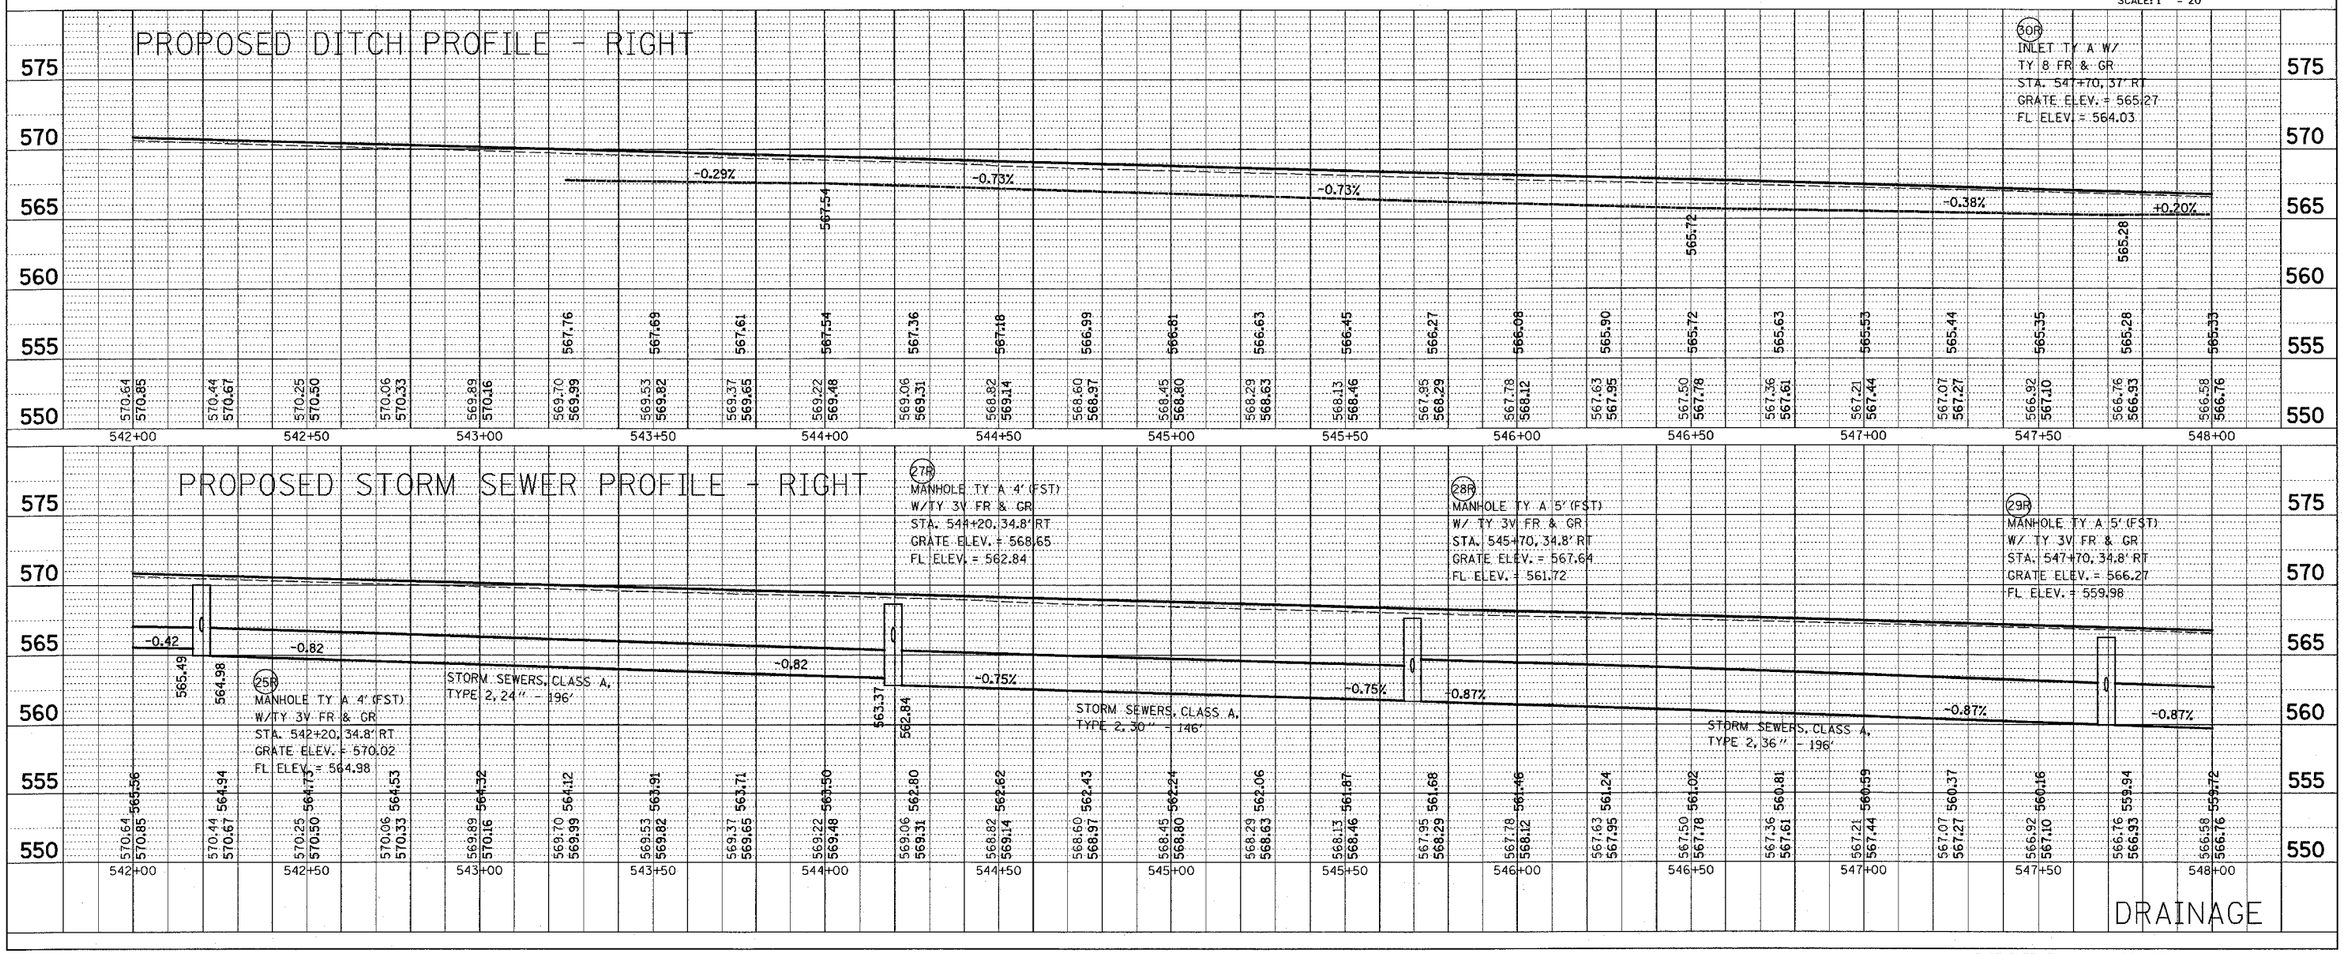

PLOT DATE: Friday July 02, 2004 @ 8:22:44 AM

PLAN	SURVEYED	DATE
	PLOTTED	
	ALIGNMENT CHECKED	BY
NOTE BOOK	R/W CHECKED	
NO.	BASE FILE NAME	

PROFILE	SURVEYED	DATE
	PLOTTED	
	GRADES CHECKED	BY
	B.M. NOTED	
NO.	STRUCTURE NOTATIONS CHKD	

7/2/2004
Friday July 02, 2004 @ 8:22:44 AM
c:\projects\wdf8999\plan\plr085c.dgn LV1-54,56-63
c:\projects\wdf\loc\08bc.dgn LV1-63
c:\projects\wdf\plr\24,26,28-29,32-48,50-52,54,56-58
c:\projects\wdf\plr\08bc.dgn LV1-63
c:\projects\wdf\plr\08bc.dgn LV1-63
c:\projects\wdf\prof\ss\62.2d.dgn LV1-63
c:\projects\wdf\ss\236ub-01.dgn LV1-55,57-62
c:\projects\wdf\ss\236ub-02.dgn LV1-24,2-4,12-16,60-61
c:\projects\wdf\drainage\drainage.dgn LV1-23,25,42-59,61-63