FAP ROUTE	SECTION	COUNTY	TOTAL SHEETS	SHEET NO
586	60R-2, 37R-1	MADISON	502	143
STA. 572+00		TO STA. 578+00		
EXISTING CONDITIONS: 76301				

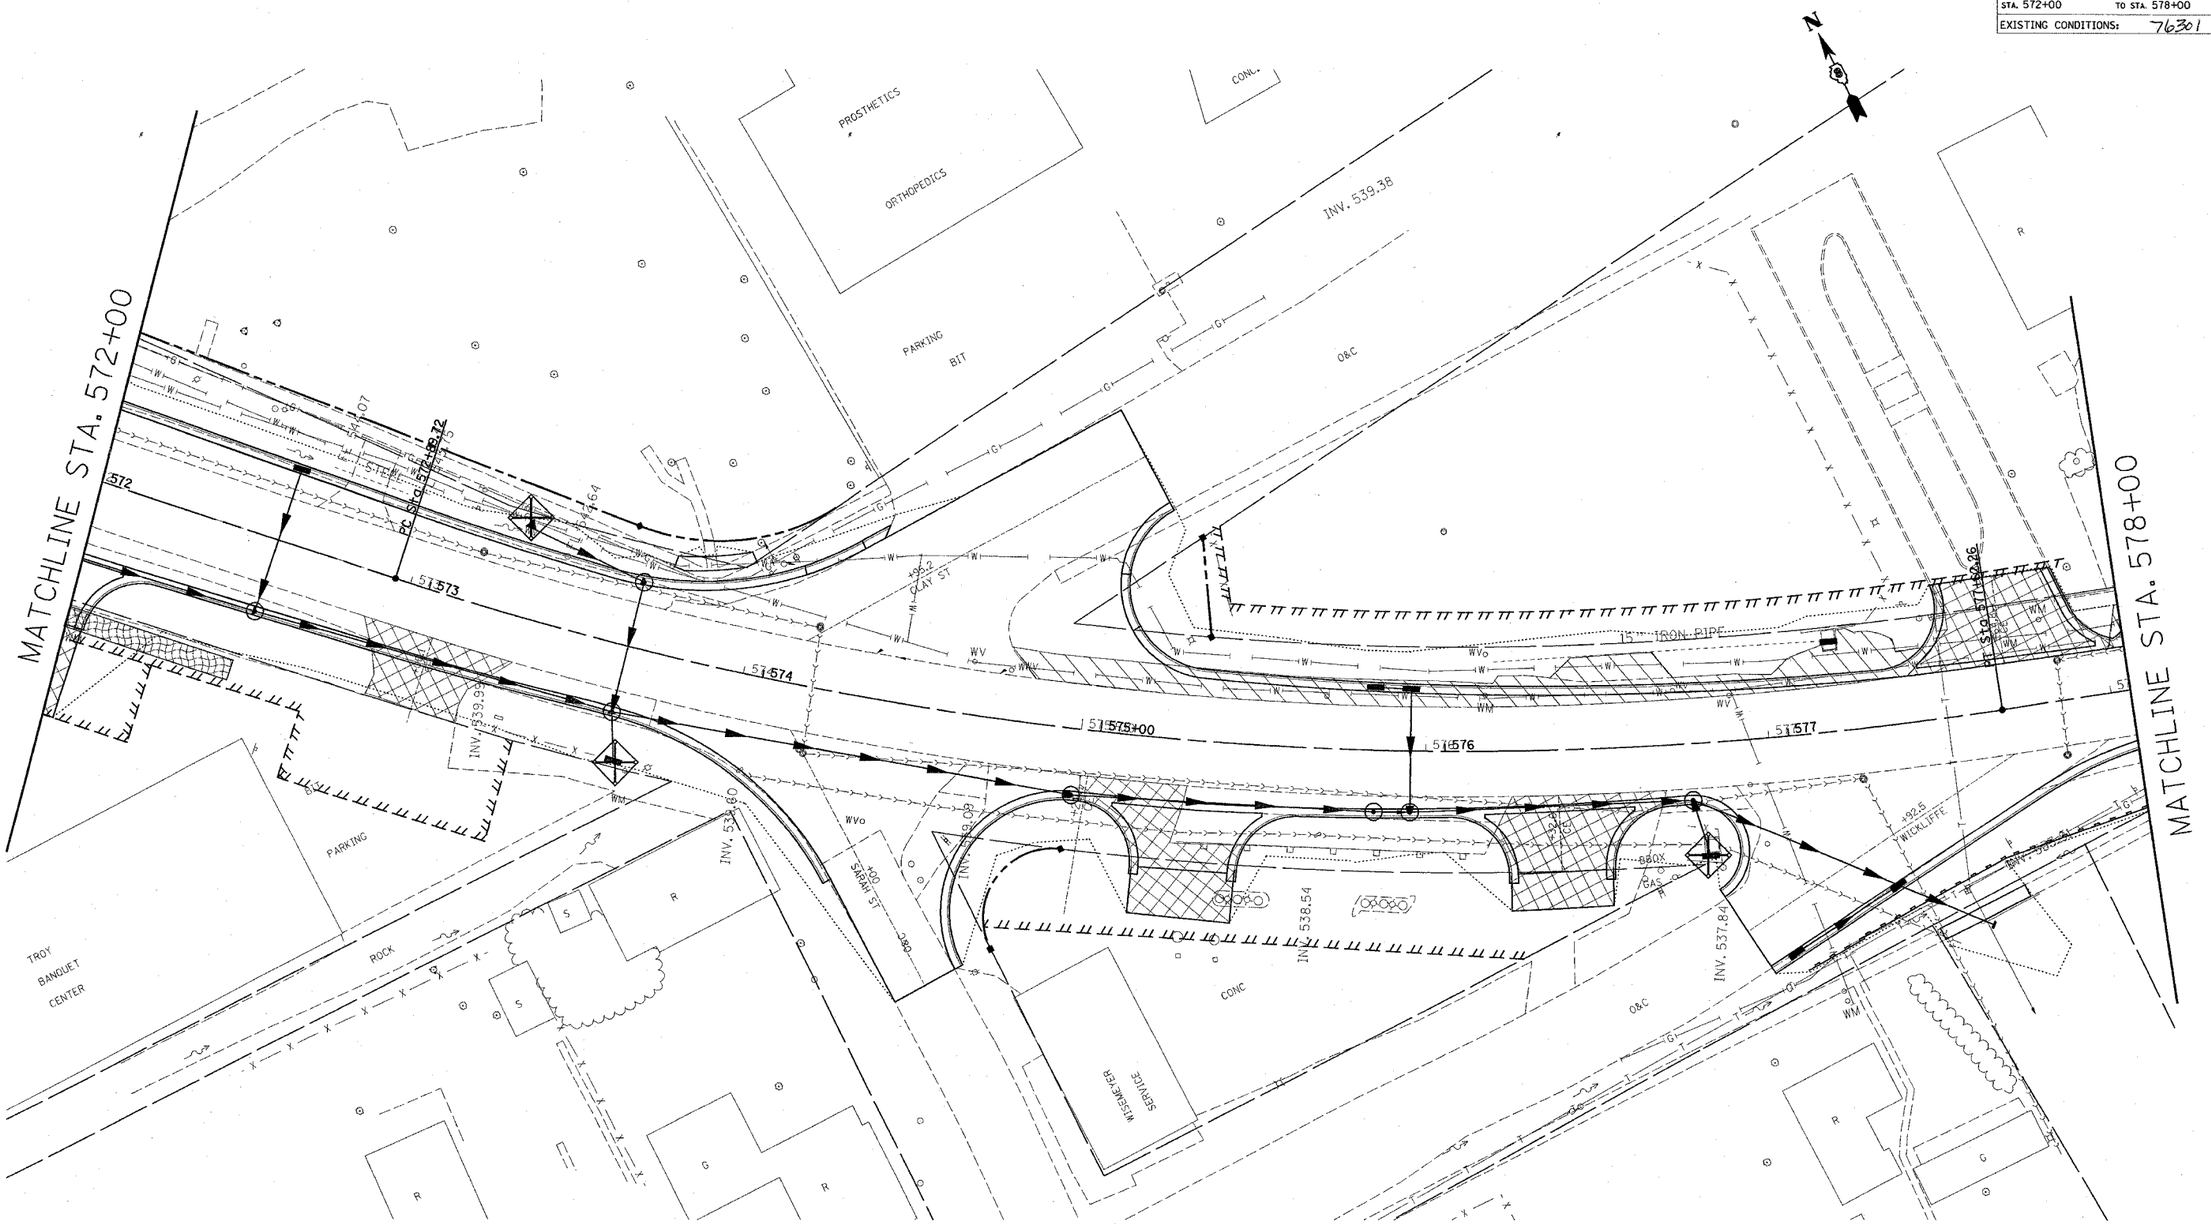

20′ 0 20′ 40′

SCALE: 1″ = 20′

REVISIONS	
NAME	DATE

ILLINOIS DEPARTMENT OF TRANSPORTATION

STORM WATER POLLUTION PREVENTION PLAN

FAP ROUTE 586
SECTION 60R-2, 37R-1
MADISON COUNTY

DRAWN BY:

PLOT DATE: Friday July 02, 2004 @ 8:30:57 AM

PLAN	BY	DATE
SURVEYED		
PLOTTED		
ROADWAY CHECKED		
R.L. OF WAY CHECKED		
CADD FILE NAME		
NOTE BOOK NO.		

7/2/2004
Friday, July 02, 2004 @ 8:30:57 AM
c:\projects\ed8999\plan\pln8586.dgn LV1-63
C:\projects\ref\295cw01.ref LV=26,29,45-47,50,52,5-,3
C:\projects\ref\ed8999.ref LV=2-6,8,12,14-18,20,22,24-29,37-40,42-46,50-55,57-59
C:\projects\ref\ed8999.ref LV=2-6,8,12,14-18,20,22,24-29,37-40,42-48,50-55,57-59
C:\projects\ref\ed8999.ref LV=2-6,8,12,14-18,20,22,24-29,37-40,42-48,50-55,57-59
C:\projects\ref\ed8999.ref LV=2-6,8,12,14-18,20,22,24-29,37-40,42-48,50-55,57-59
C:\projects\ref\r-L162.20.dgn LV=2-6,8,12,14-18,20,22,24-29,37-40,42-48,50-55,57-59
C:\projects\ref\295cw01.ref LV=2-6,8,12,14-18,20,22,24-29,37-40,42-48,50-55,57-59
C:\projects\ref\flitewtw.dgn LV=2-6,8,12,14-18,20,22,24-29,37-40,42-48,50-55,57-59