FAP ROUTE	SECTION	COUNTY	TOTAL SHEETS	SHEET NO.
604	102TS	MADISON	37	10
STA.		TO STA.		
CONTRACT NO.: 76798				

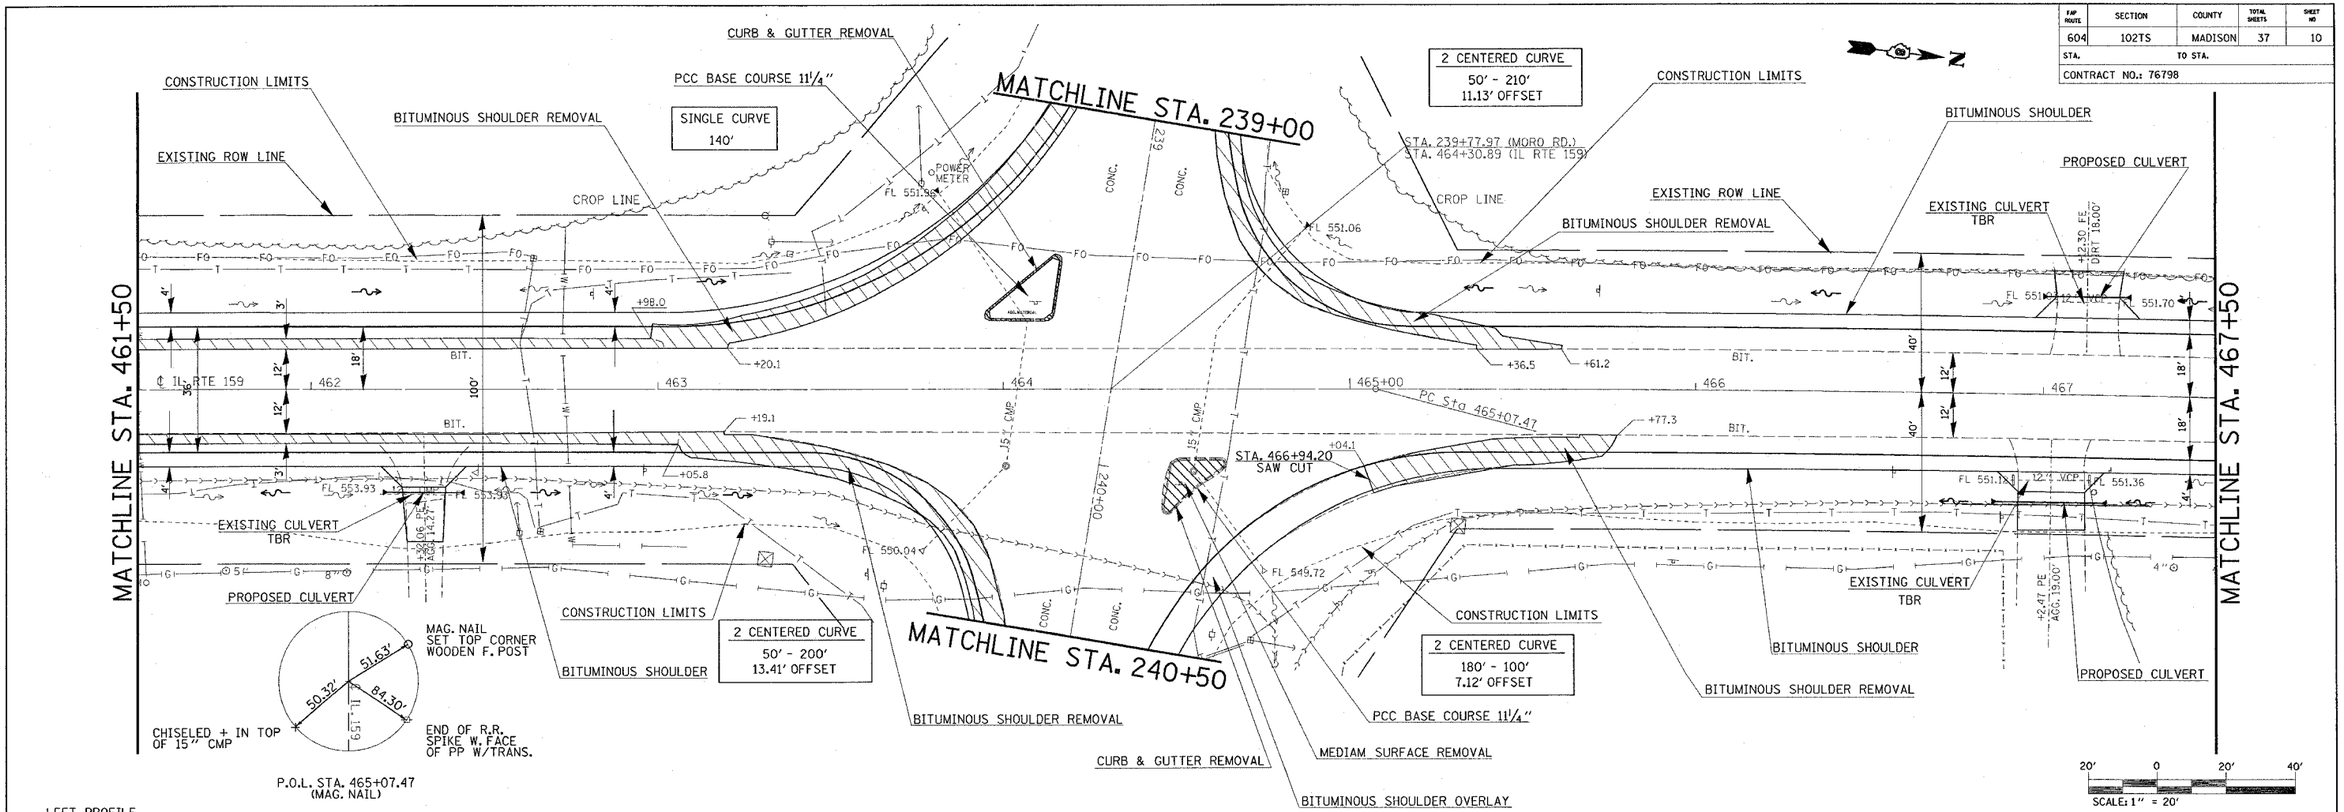

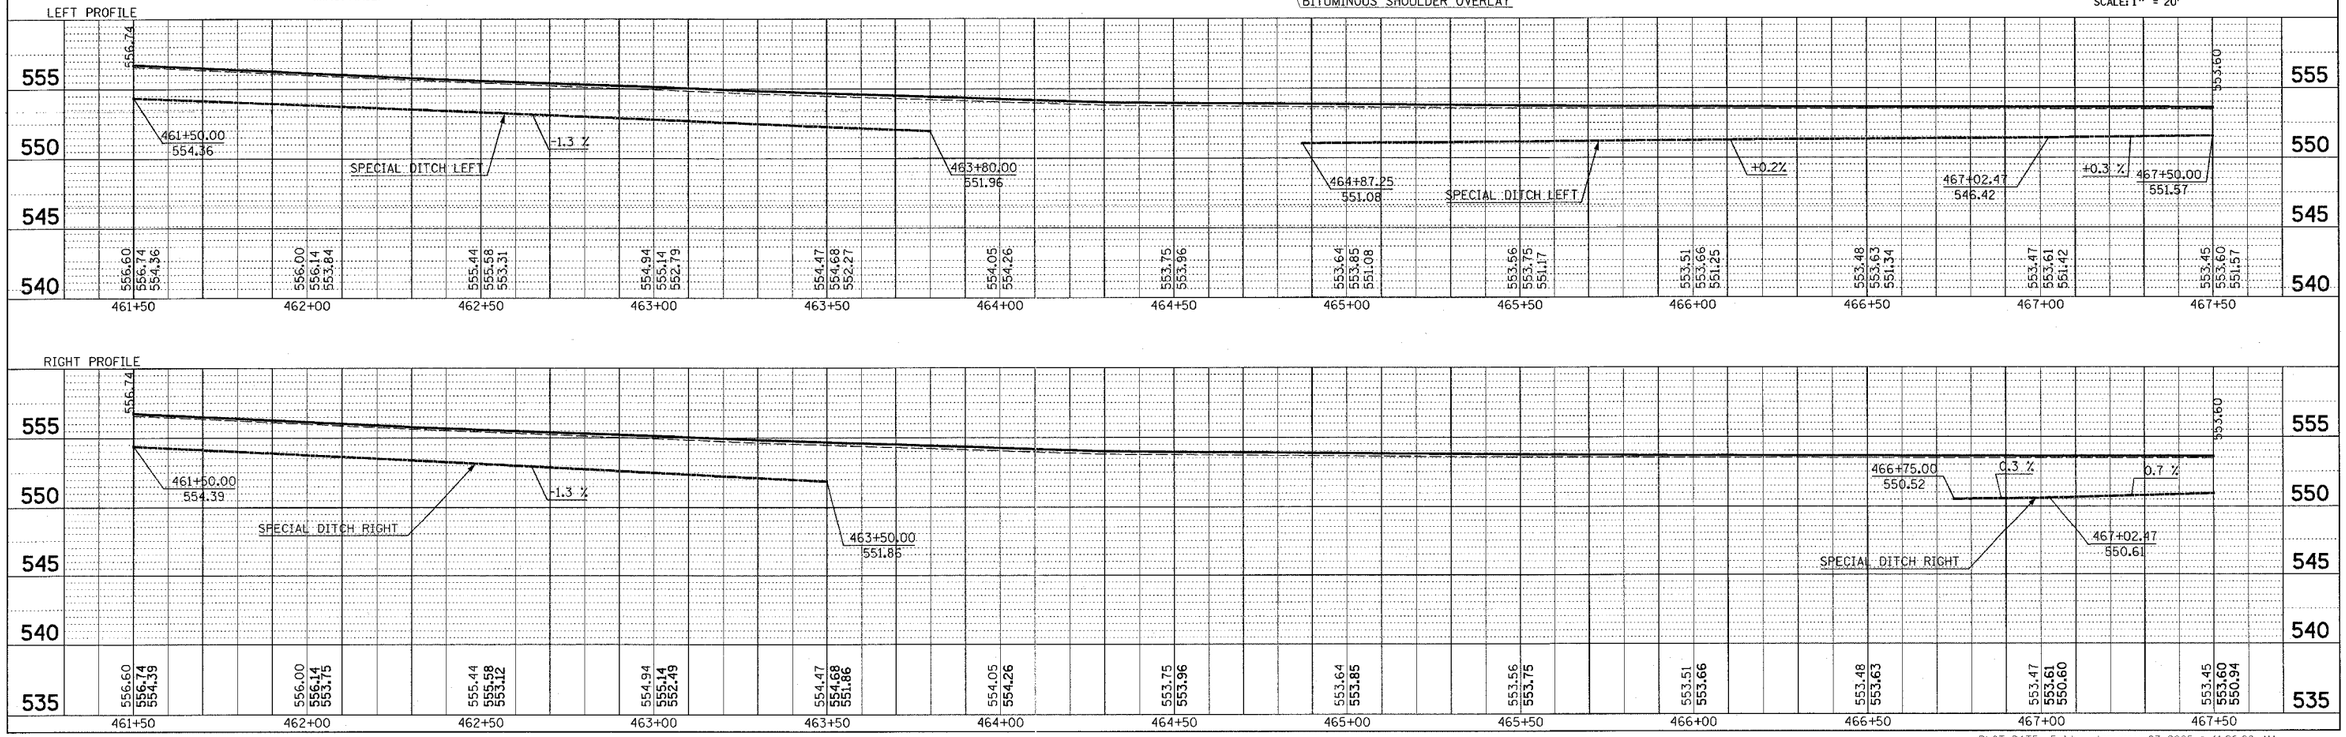

PLOT DATE: Friday January 07, 2005 @ 11:26:20 AM