| F.A.U RTE. | SECTION | COUNTY | TOTAL SHEETS | SHEET NO. |
|---|---|---|---|---|
| 6108 | (70X)N & TS-1 | LA SALLE | 460 | 265 |
| STA. ——— | | TO STA. ——— | | |
| FED. ROAD DIST. NO. | ILLINOIS | FED. AID PROJECT | | |

CONTRACT NO. 86603

| DESIGN | | |
|---|---|---|
| INT. | DATE | REASON |

| PLOTS & CHECKS | | | |
|---|---|---|---|
| INT. | DATE | NO. | REASON |

| CHECKS | | |
|---|---|---|
| INT. | DATE | REASON |

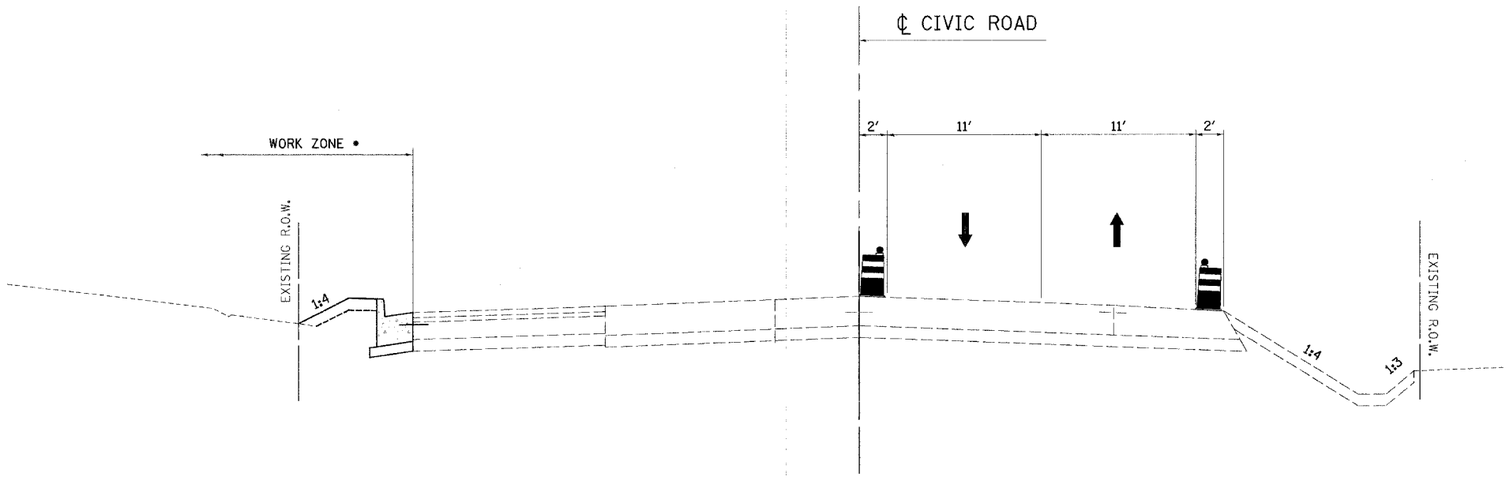


• CONSTRUCT COMBINATION CURB AND GUTTER FROM STA. 48+23 TO STA. 50+86.

CONSTRUCT BITUMINOUS SHOULDER FROM STA. 43+80 TO STA. 48+23 AND FROM STA. 50+86 TO STA. 54+75.

## STAGE 6B TYPICAL SECTION

STA. 43+84 TO STA. 54+75

| REVISIONS | |
|---|---|
| NAME | DATE |

ILLINOIS DEPARTMENT OF TRANSPORTATION

# STAGE CONSTRUCTION TYPICAL SECTIONS

FAU 6108 (IL RTE. 351)
SECTION (70X)N & TS-1
LA SALLE COUNTY

SCALE: VERT. HORIZ.
DATE: 03/12/04

DRAWN BY: BISHOP
DESIGNED BY: KLINTZMAN
CHECKED BY: COLBROOK

GREENE & BRADFORD, INC.
OF SPRINGFIELD
CIVIL/SITE ENGINEERS
300 CONSTITUTION DRIVE
SPRINGFIELD, ILLINOIS 62707
PROFESSIONAL DESIGN FIRM NO. 184-000879
PROFESSIONAL & TECHNICAL ENGINEERING CORPORATION
(217) 793-1884, (217) 793-3227 (FX), E-MAIL - GGBRP@WHEELNET.COM/~GGBRP

COMPUTER FILE NO.
STAGETYPS-11

PROJECT: 01194.b_n
03/19/04-RPB

IDOTPL-5 1"=5' 8/07/00