F.A.P. RTE.	SECTION	COUNTY	TOTAL SHEETS	SHEET NO
C.H. 5	03-00027-11-BR	TAZEWELL	24	20
STA. 57+25	TO STA. 59+00			
	ILLINOIS	PROJ. BRS-467 (104)		

CONTRACT NO. 89361

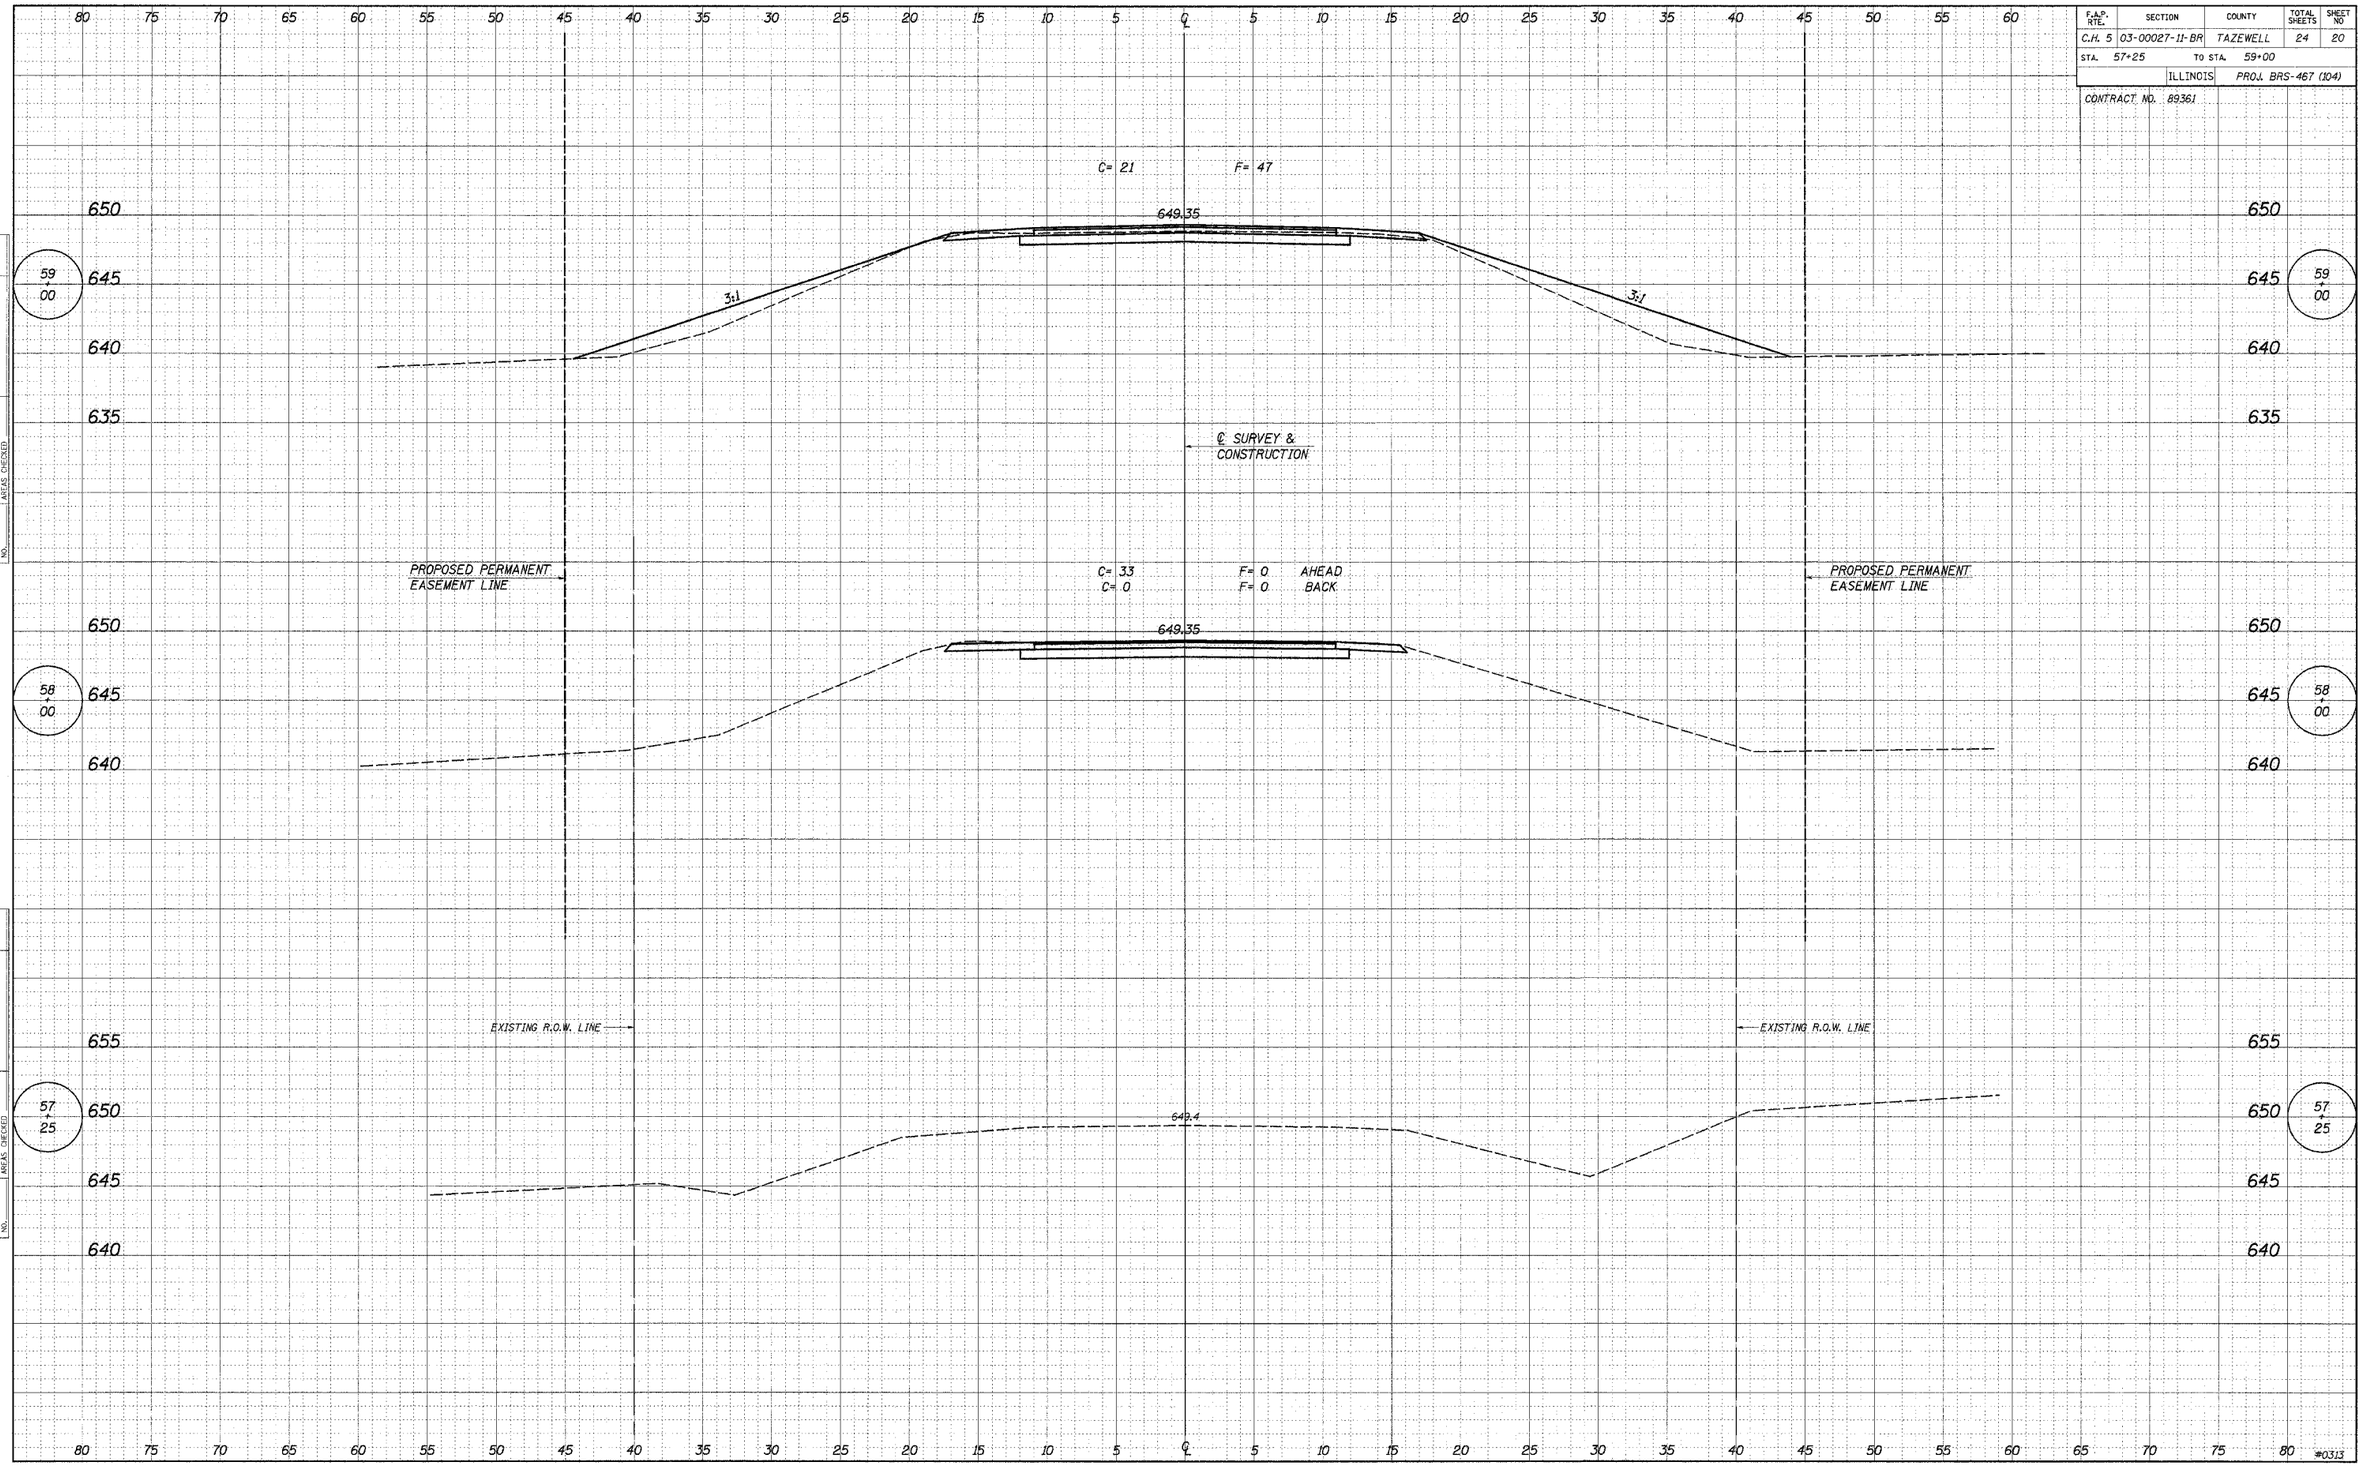

FINAL SURVEY		BY	DATE
	SURVEYED		
	PLOTTED		
NOTE BOOK	TEMPLATE		
	AREAS		
NO.	AREAS CHECKED		

ORIGINAL SURVEY		BY	DATE
	SURVEYED		
	PLOTTED		
NOTE BOOK	TEMPLATE		
	AREAS		
NO.	AREAS CHECKED		

#0313

STANDARDS\GENERAL\XSEC_SHT.DGN 1:1 7-17-98