CONTRACT # 91260

F. A. RTE.	SECTION	COUNTY	TOTAL SHEETS	SHEET NO
T.R. 408	98-02117-00-BR	SHELBY	14	12
STA. 16+00		TO STA. 17+50		
ROAD DISTRIST	ILLINOIS	BIG SPRING		

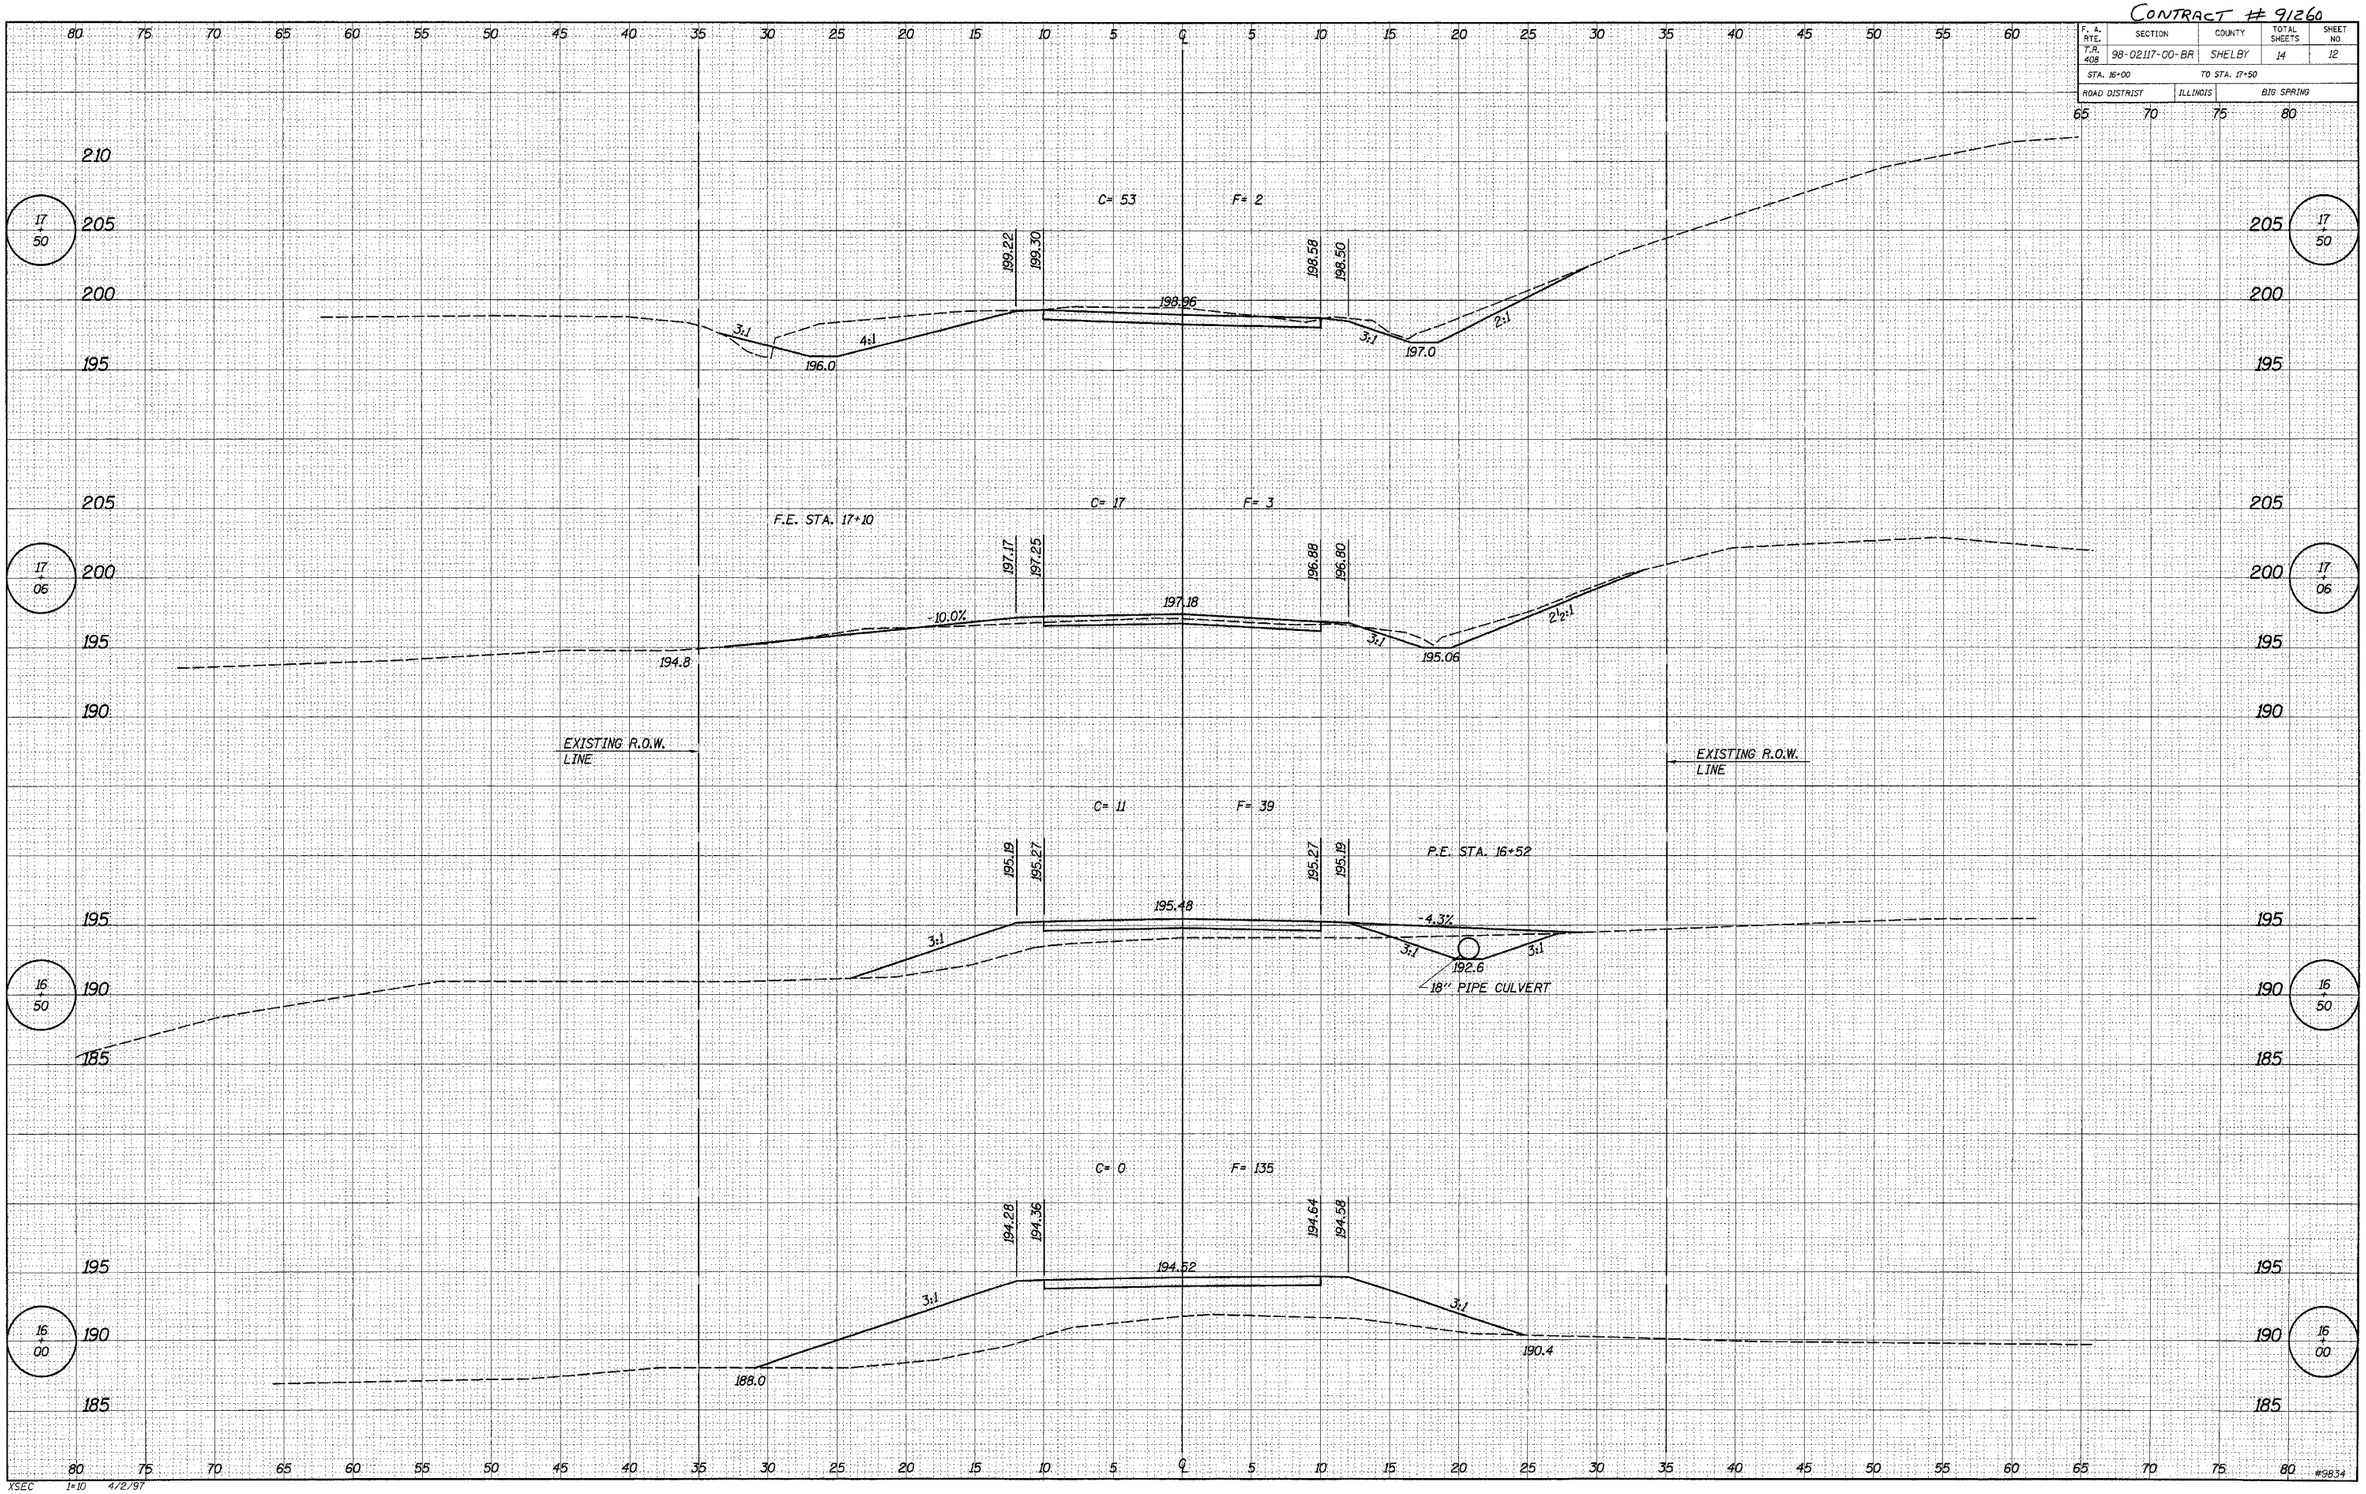

XSEC 1=10 4/2/97

#9834

FINAL SURVEY | NOTE BOOK NO. | SURVEYED | PLOTTED | TEMPLATE | AREAS | AREAS CHECKED | BY | DATE

ORIGINAL SURVEY | NOTE BOOK NO. | SURVEYED | PLOTTED | TEMPLATE | AREAS | AREAS CHECKED | BY | DATE