STATE OF ILLINOIS
DEPARTMENT OF TRANSPORTATION

ROUTE NO.	SECTION	COUNTY	TOTAL SHEETS	SHEET NO.
FAI 74	*	ROCK ISLAND	246	149
FED. ROAD DIST. NO. 7		ILLINOIS	FED. AID PROJECT-	

SHEET NO. 2
10 SHEETS

* 81 (1-2, 1, 2-2) RS-1 & M

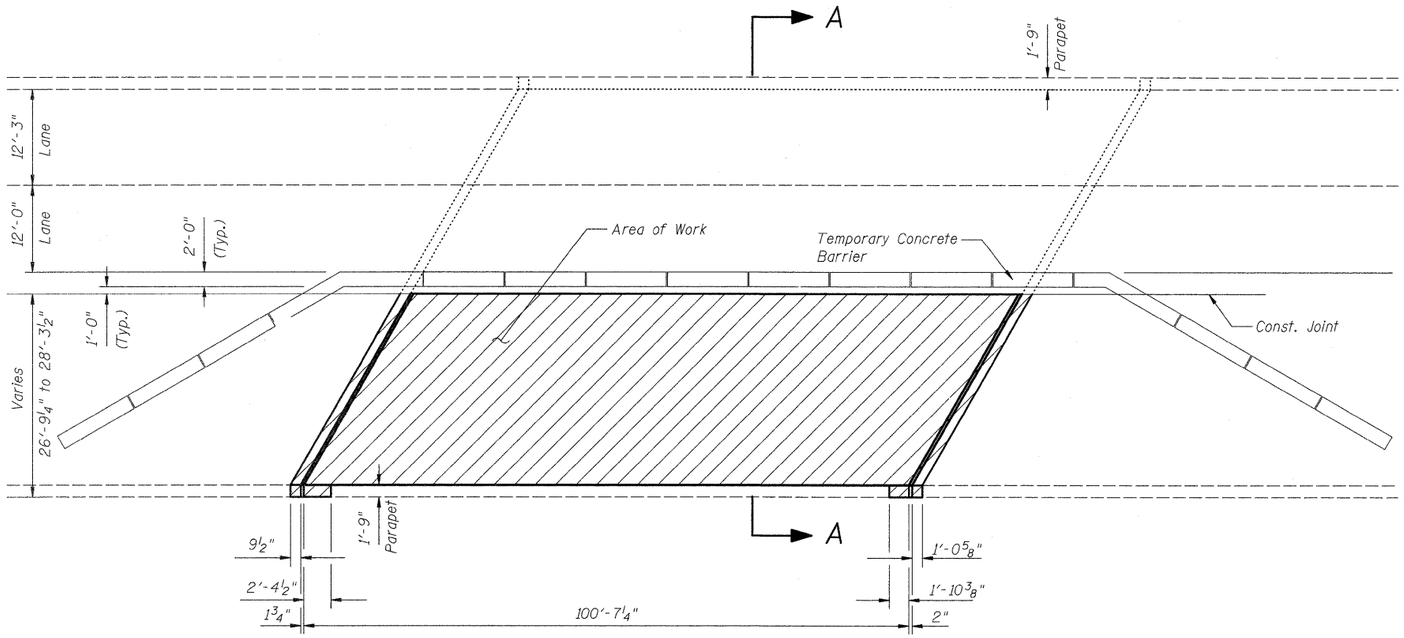

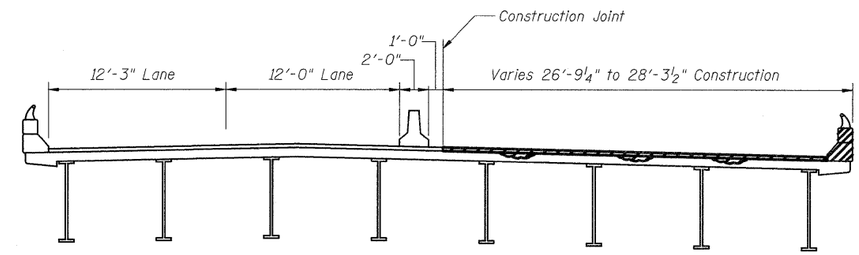

SECTION A-A

STAGE I CONSTRUCTION

Install temporary concrete barrier as shown. *

Move traffic to Stage I traffic lanes.

Sawcut concrete wearing surface and remove.

Replace bridge joints and repair deck.

Install new wearing surface & waterproofing membrane.

* For temporary concrete barrier details, see sheet 9 of 10.

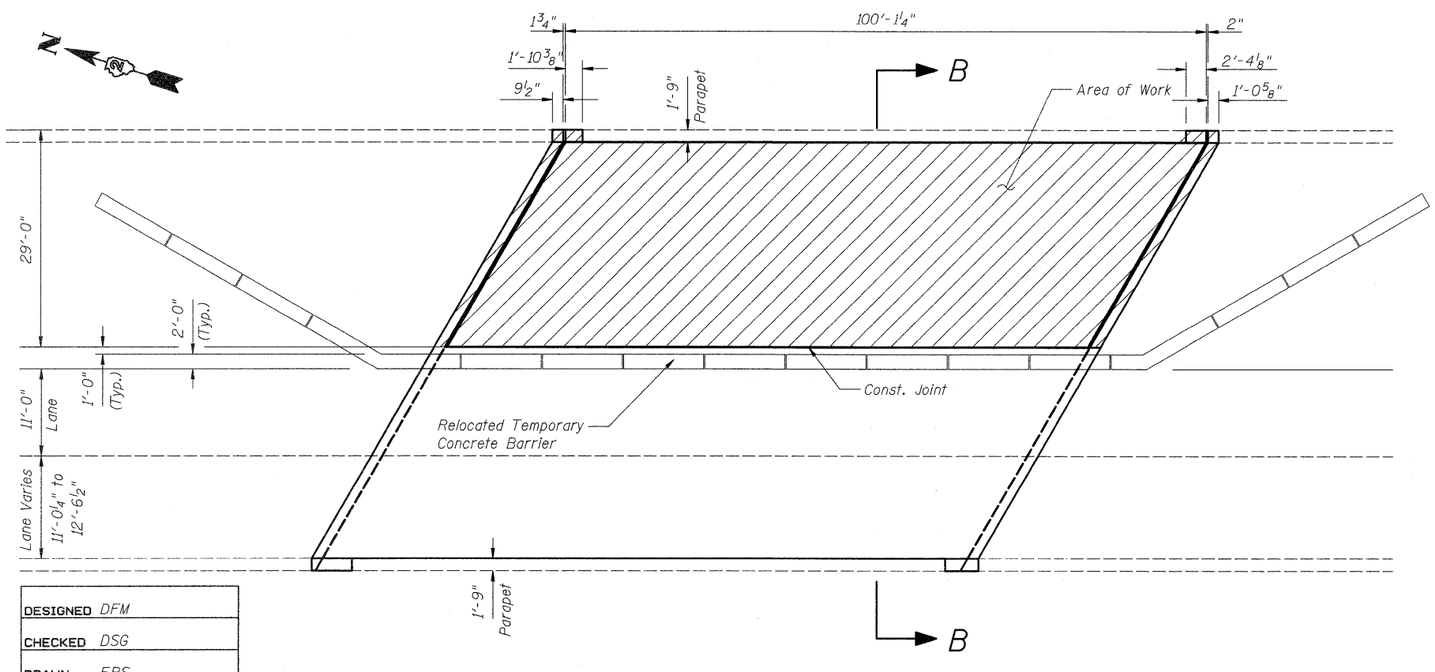

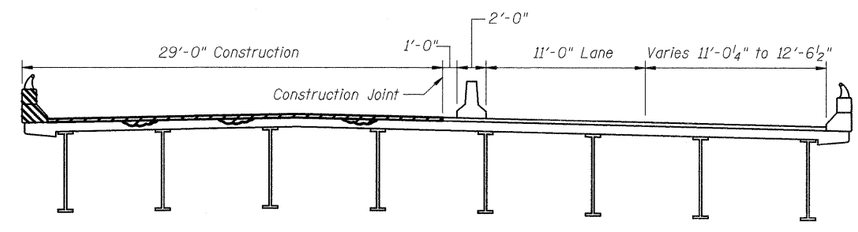

SECTION B-B

STAGE II CONSTRUCTION

Relocate temporary concrete barrier as shown. *

Move traffic to Stage II traffic lanes.

Remove concrete wearing surface.

Replace bridge joints and repair deck.

Install new wearing surface & waterproofing membrane.

Remove temporary concrete barrier.

DESIGNED	DFM
CHECKED	DSG
DRAWN	EBS
CHECKED	DFM

STAGING PLAN
F.A.I. 74 (OVER 12TH AVE.)
ROCK ISLAND COUNTY
STRUCTURE NO. 081-0101