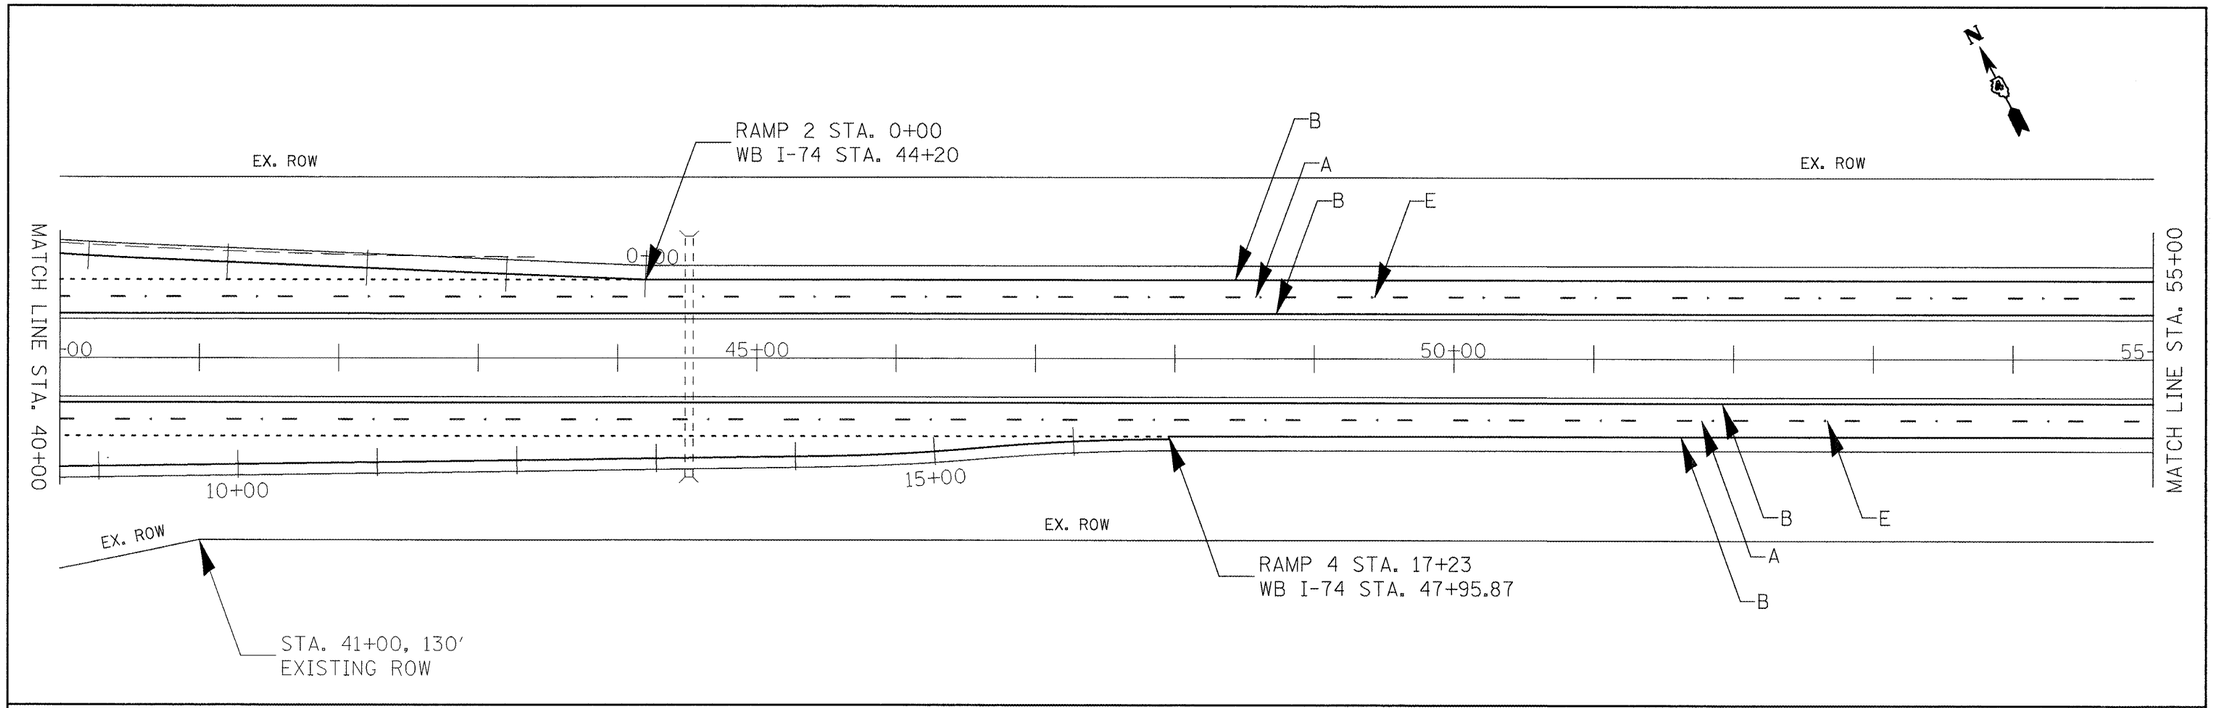

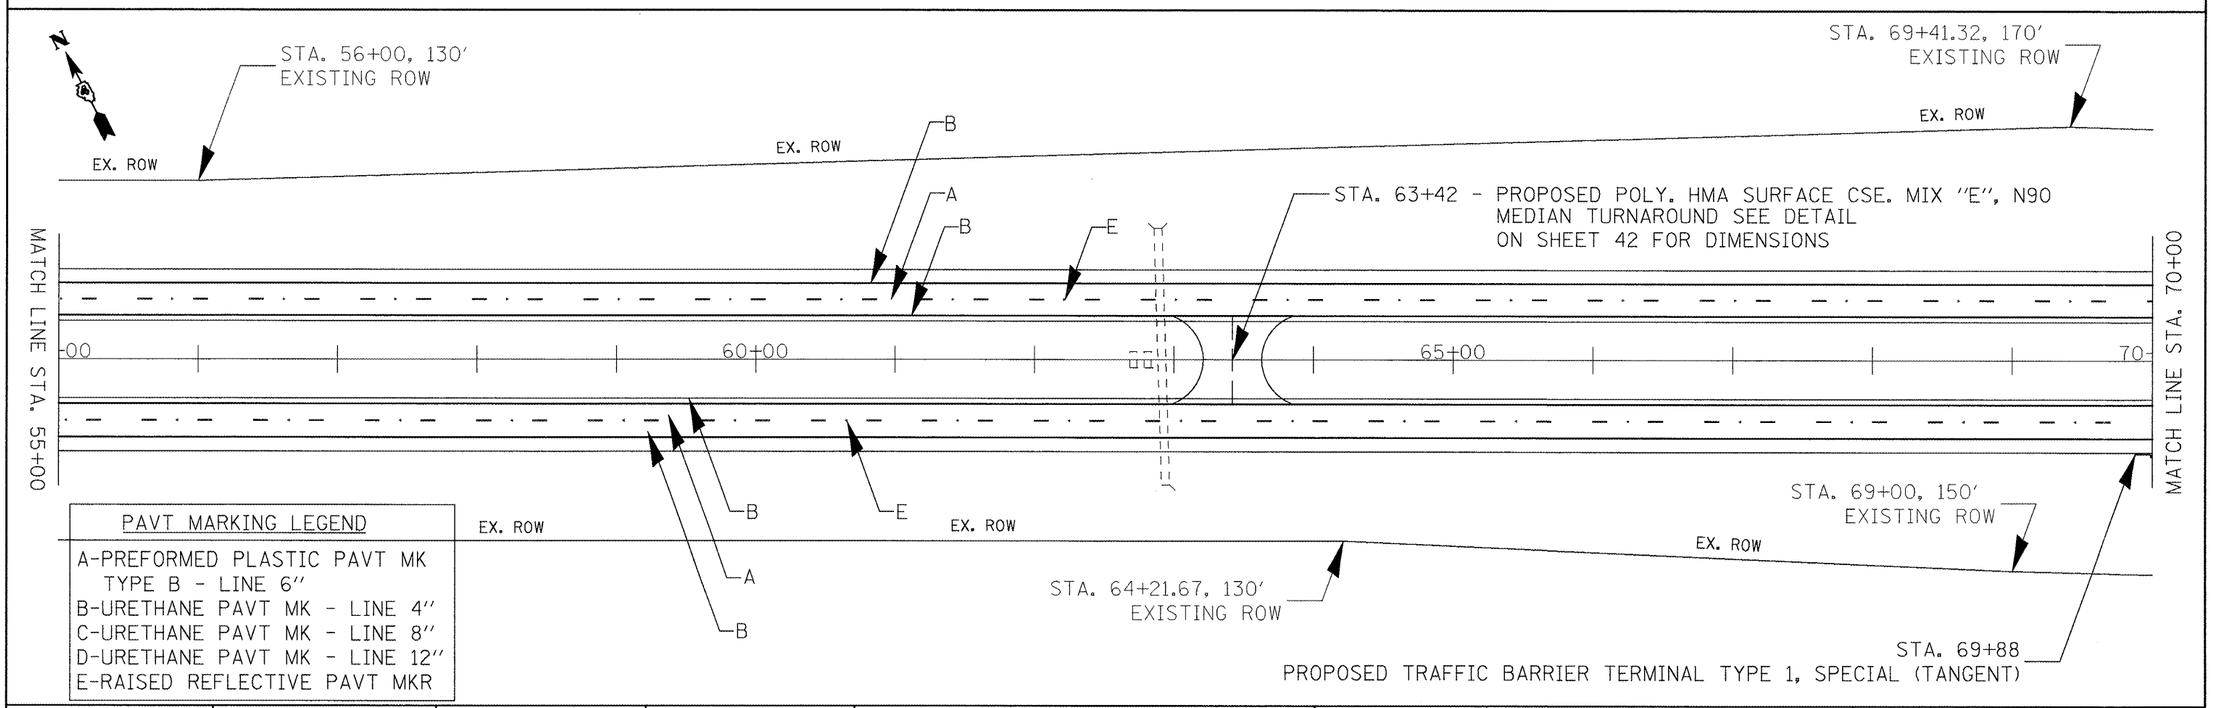

PAVT MARKING LEGEND

A-PREFORMED PLASTIC PAVT MK
TYPE B - LINE 6"
B-URETHANE PAVT MK - LINE 4"
C-URETHANE PAVT MK - LINE 8"
D-URETHANE PAVT MK - LINE 12"
E-RAISED REFLECTIVE PAVT MKR

FILE NAME = Plan Sheets.dgn	USER NAME = toroja	DESIGNED -	REVISED -
		DRAWN -	REVISED -
	PLOT SCALE = 100.0000 ' / IN.	CHECKED -	REVISED -
	PLOT DATE = 2/13/2009	DATE -	REVISED -

STATE OF ILLINOIS
DEPARTMENT OF TRANSPORTATION

PLAN SHEETS

SCALE: 1" = 50' | SHEET NO. 2 OF 14 SHEETS | STA. 40+00 TO STA. 70+00

F.A.I. RTE.	SECTION	COUNTY	TOTAL SHEETS	SHEET NO.
74	72(5RS-2,5B-1,6RS-1)	PEORIA	59	29

CONTRACT NO. 68391

ILLINOIS FED. AID PROJECT