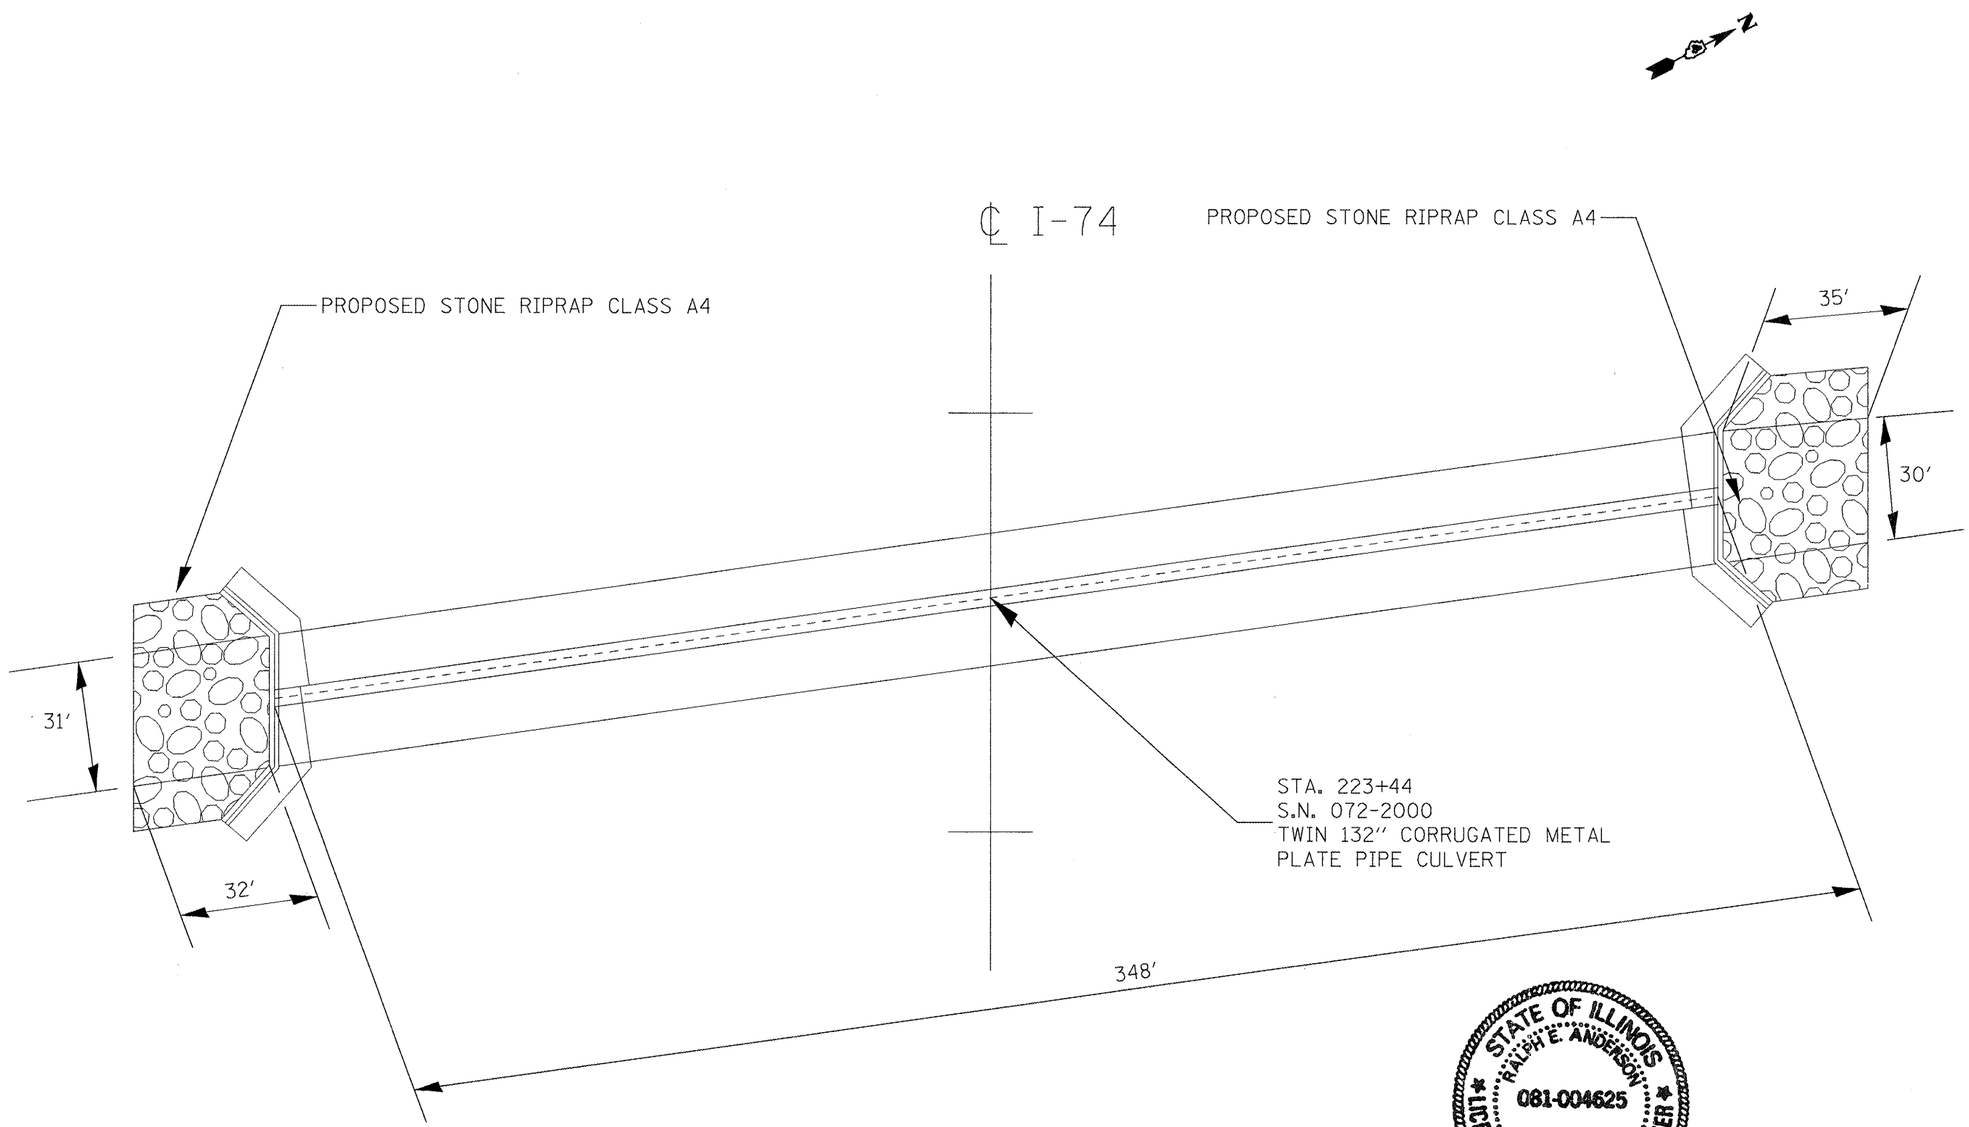

STATE OF ILLINOIS
RALPH E. ANDERSON
081-004625
SPRINGFIELD
LICENSED STRUCTURAL ENGINEER

Expires 11/30/2009

FILE NAME = Plan Sheets.dgn	USER NAME = toroja	DESIGNED -	REVISED -	STATE OF ILLINOIS DEPARTMENT OF TRANSPORTATION	CULVERT LINING DETAIL	F.A.I. RTE.	SECTION	COUNTY	TOTAL SHEETS	SHEET NO.
		DRAWN -	REVISED -			74	72(5RS-2,5B-I-6RS-1)	PEORIA	59	43
	PLOT SCALE = 100.0000 ' / IN.	CHECKED -	REVISED -					CONTRACT NO. 68391		
	PLOT DATE = 2/13/2009	DATE -	REVISED -		SCALE: SHEET NO. 1 OF 2 SHEETS STA. TO STA.		ILLINOIS FED. AID PROJECT			