8/18/2004
c:\projects\ep05899\xsr.dgn

SURVEY	SURVEYED		
NOTE BOOK	PLOTTED		
	TEMPLATE		
	AREA		
NO.	ARE CHECKED		

SURVEY	SURVEYED		
NOTE BOOK	PLOTTED		
	TEMPLATE		
	AREAS		
NO.	AREAS CHECKED		

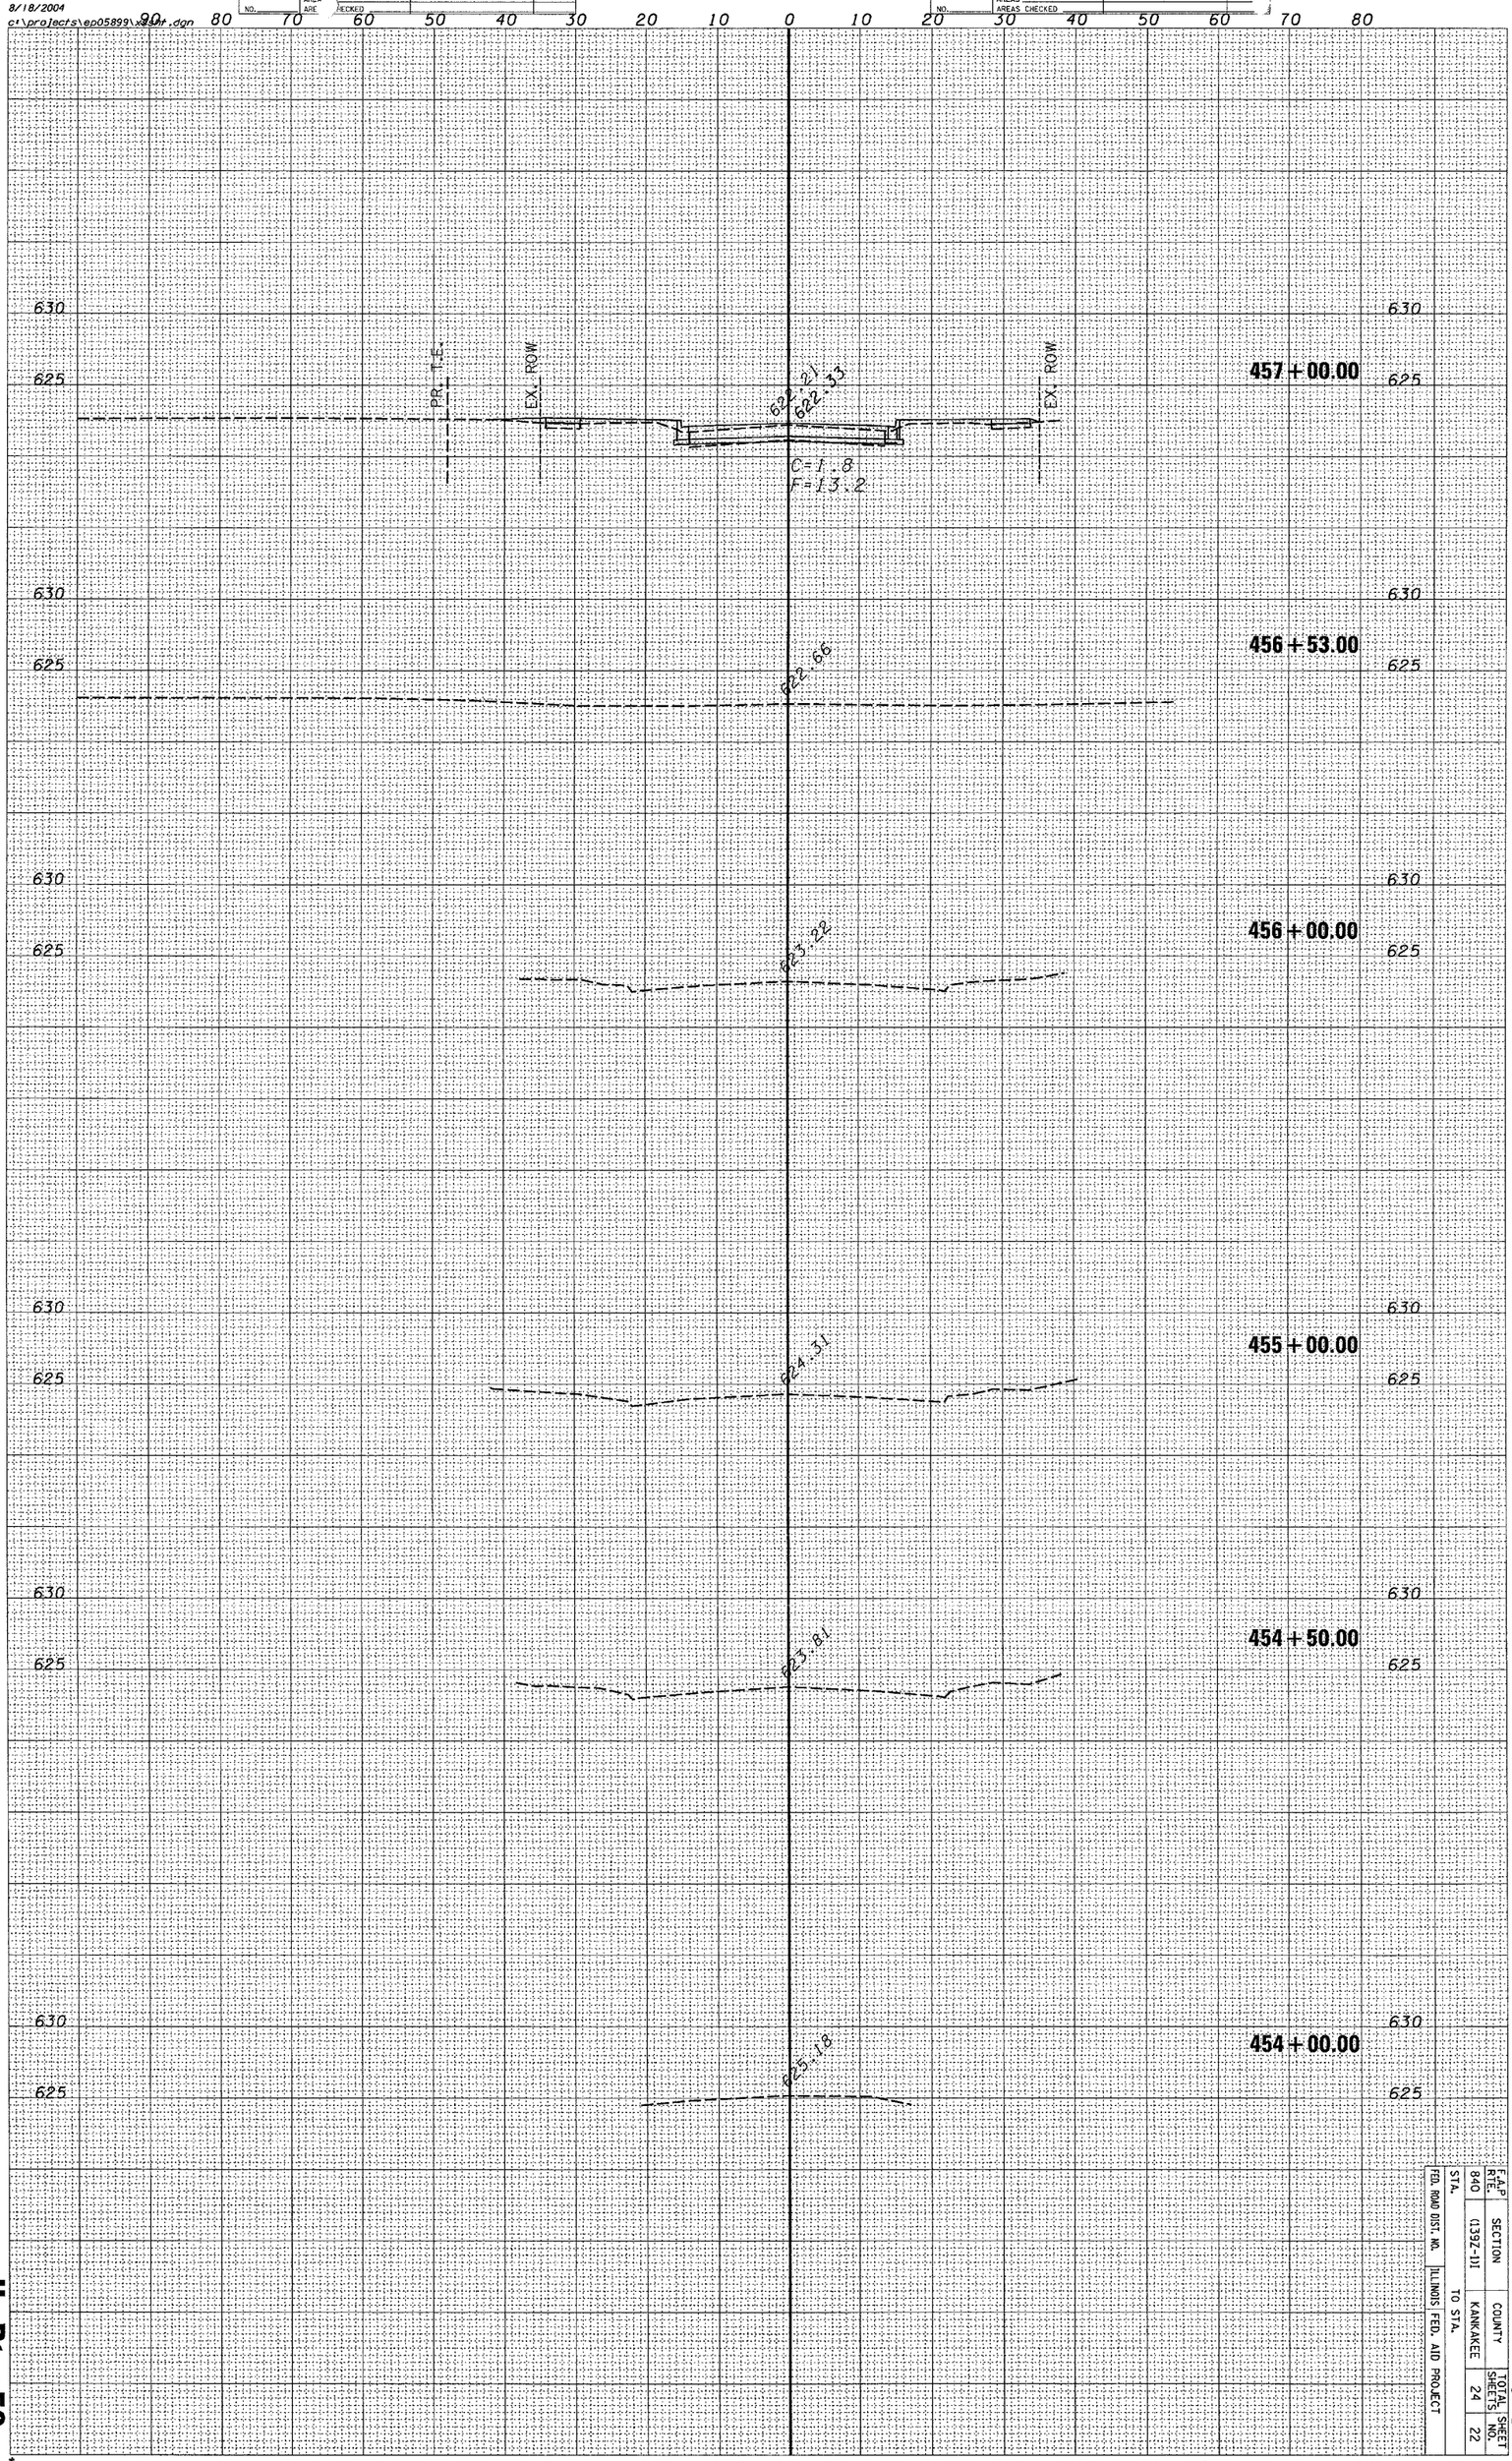

F.A.P. RTE.	SECTION	COUNTY	TOTAL SHEETS	SHEET NO.
840	(139Z-1)1	KANKAKEE	24	22

STA. TO STA.

FED. ROAD DIST. NO. | ILLINOIS | FED. AID PROJECT

6031

IL Rte 50