PLOT DATE = 10/22/2009
FILE NAME = $FILEL$
PLOT SCALE = $SCALE$
USER NAME = $USER$

ORIGINAL SURVEY		BY	DATE
NOTE BOOK	SURVEYED		
	PLOTTED		
	TEMPLATE		
	AREAS		
NO.	AREAS CHECKED		

FINAL SURVEY		BY	DATE
NOTE BOOK	SURVEYED		
	PLOTTED		
	TEMPLATE		
	AREAS		
NO.	AREAS CHECKED		

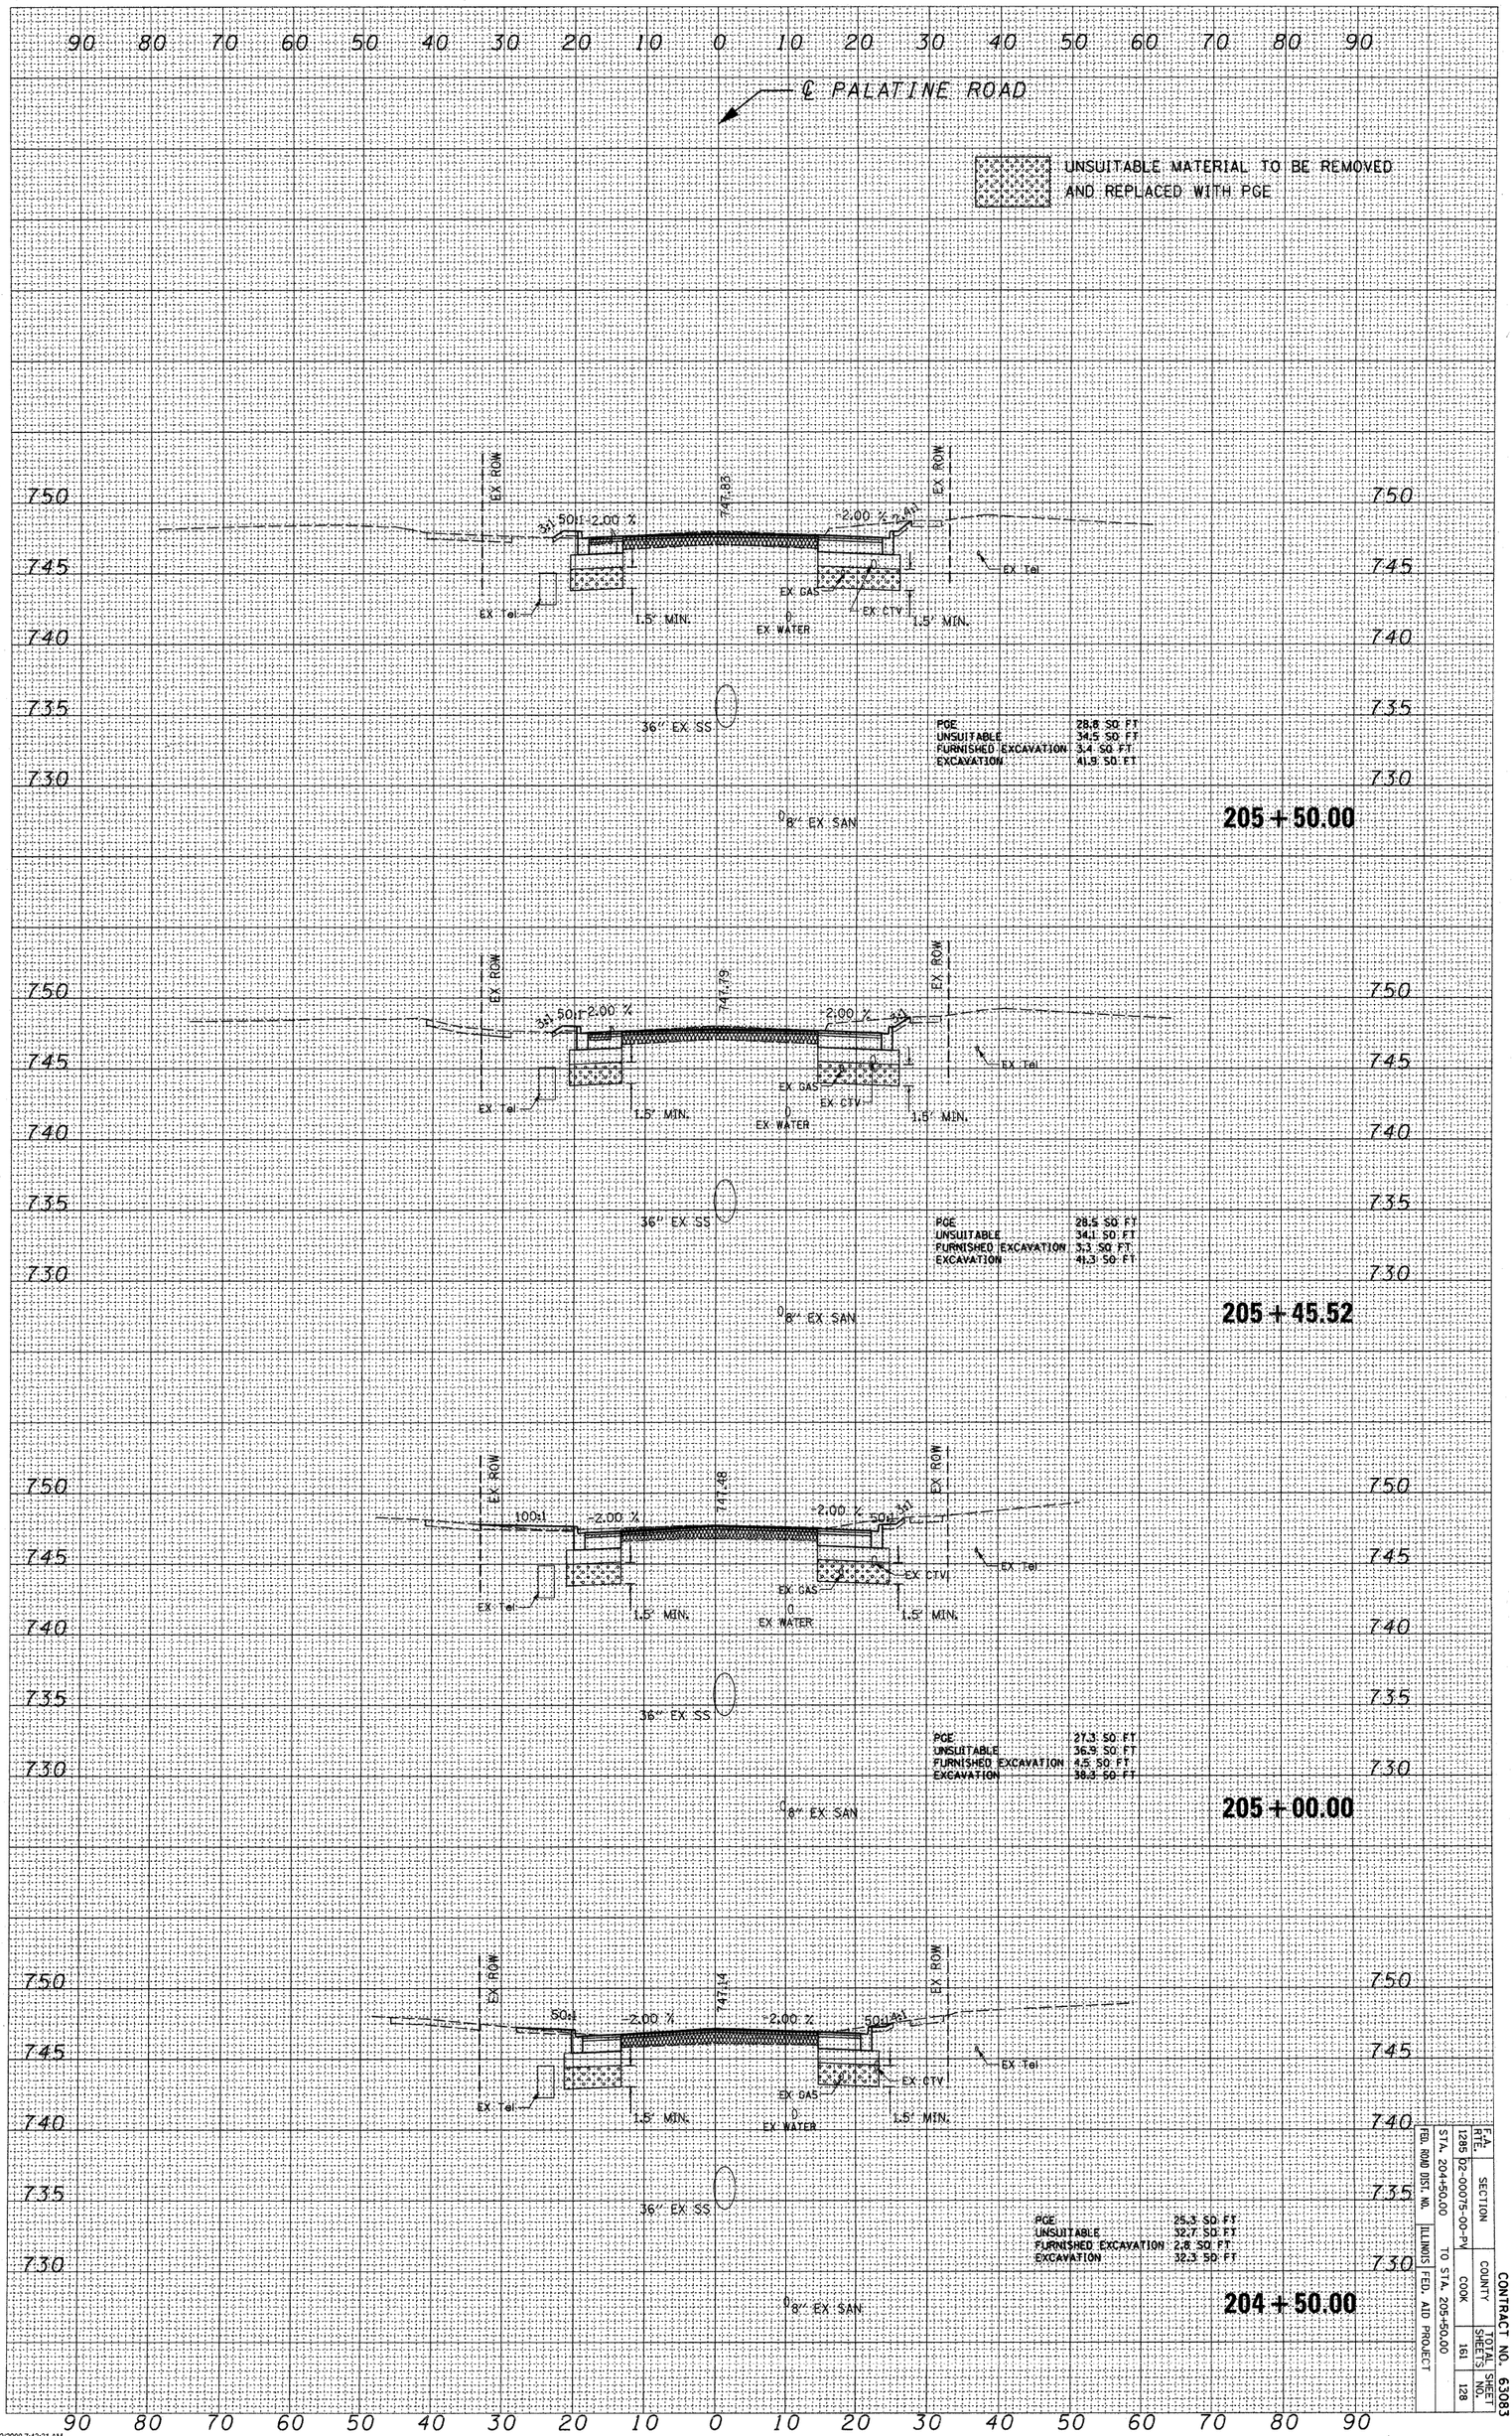

PALATINE ROAD

CONTRACT NO. 63083			
COUNTY	SECTION	TOTAL SHEETS	SHEET NO.
COOK	1285 02-00075-00-PV	161	128
STA. 204+50.00 TO STA. 205+50.00			
FED. ROAD DIST. NO.	ILLINOIS	FED. AID PROJECT	

xs01001.dgn 10/22/2009 7:43:31 AM