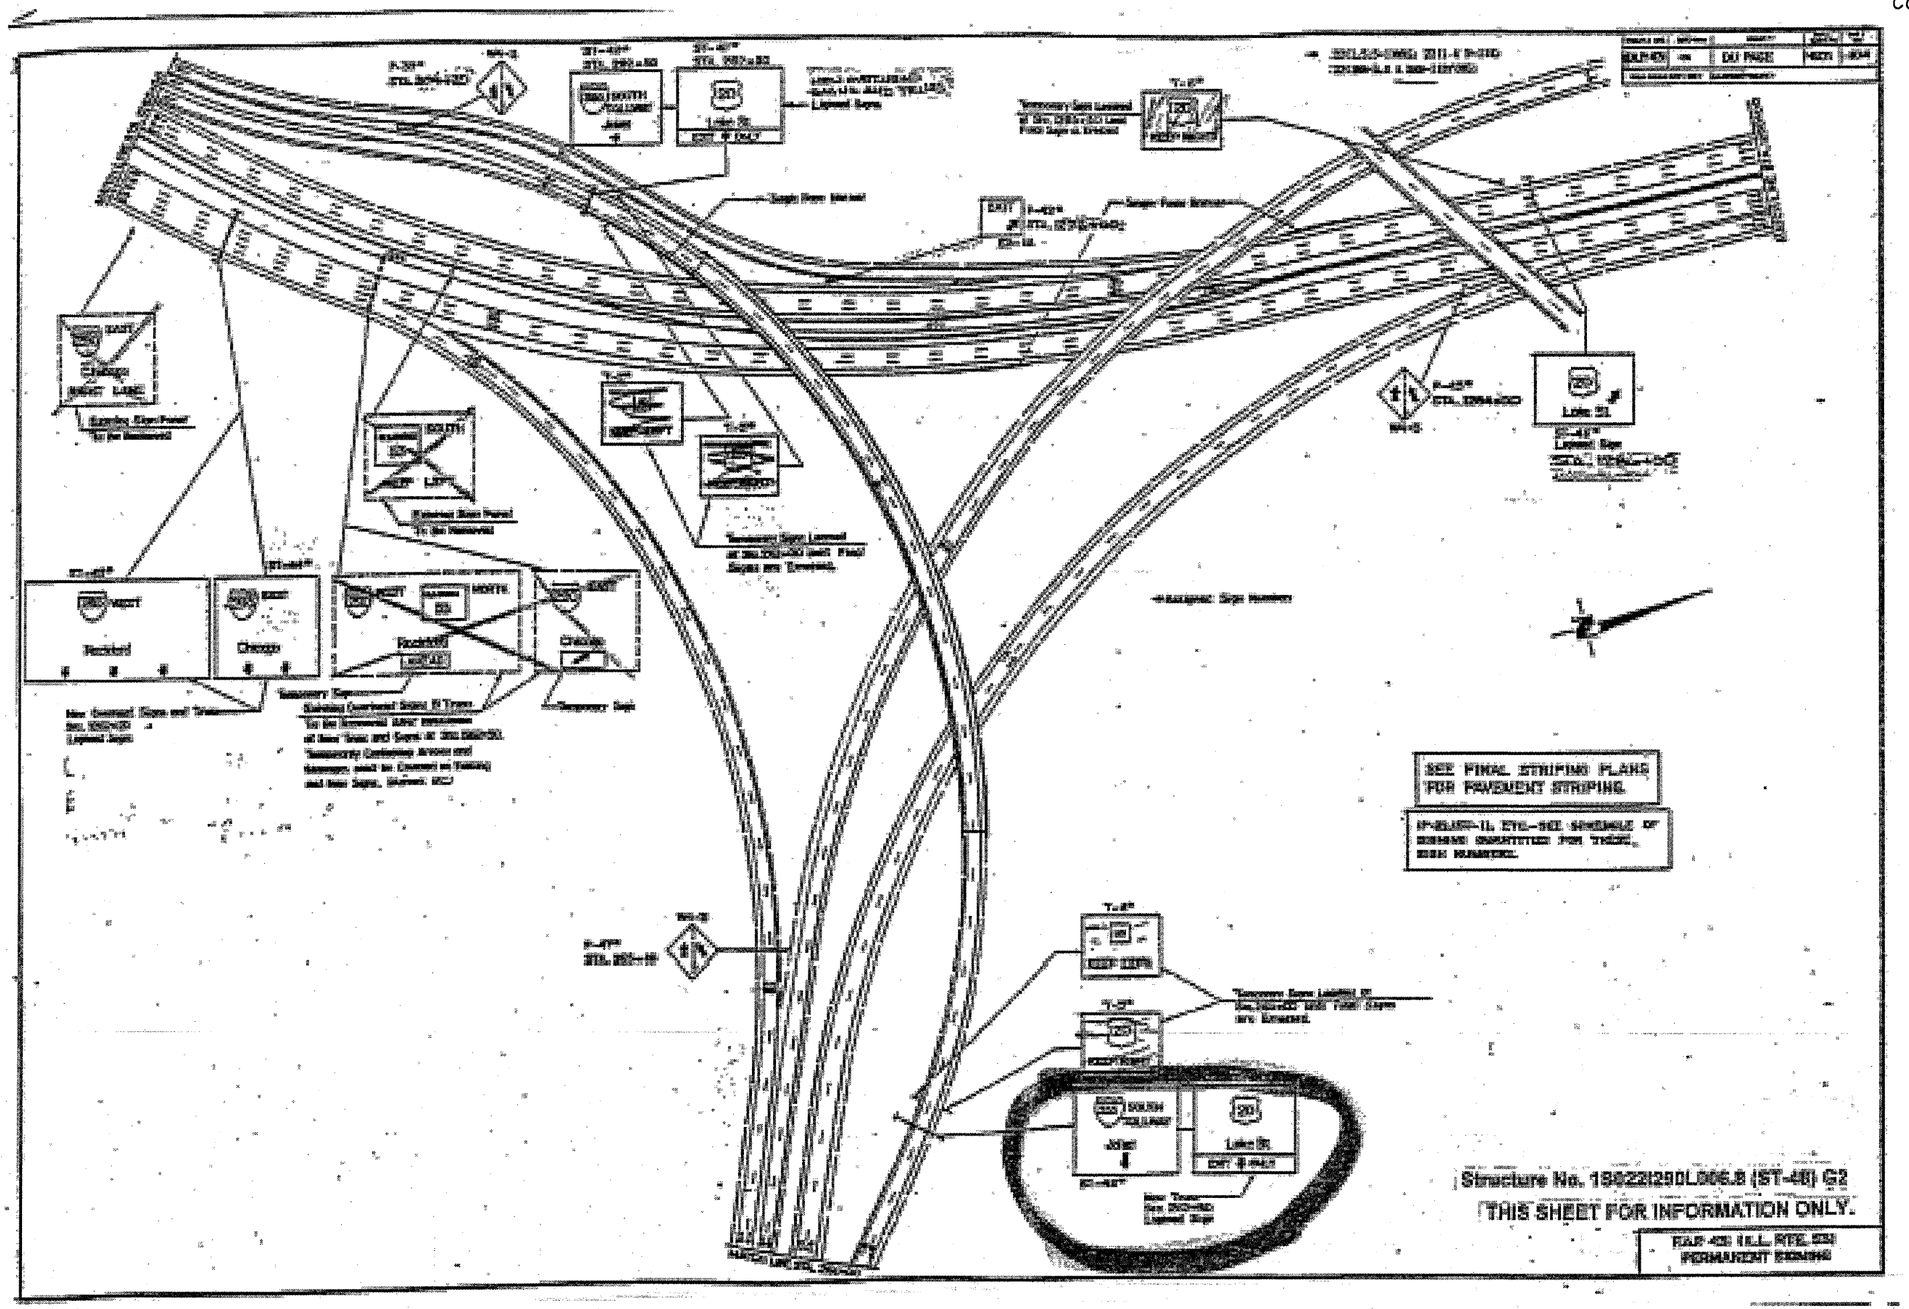
SEE FINAL STRIPING PLANS FOR PAVEMENT STRIPING.
Structure No. 1S022I290L006.8 (ST-48) G2
THIS SHEET FOR INFORMATION ONLY.
PERMANENT SIGNING