F. A. U. RTE.	SECTION	COUNTY	TOTAL SHEETS	SHEET NO
351	3277R	COOK	541	152
STA. 1+975		TO STA. 2+150		
FED. ROAD DIST. NO.	ILLINOIS	FED. AID PROJECT		

CONTRACT NO. 60774

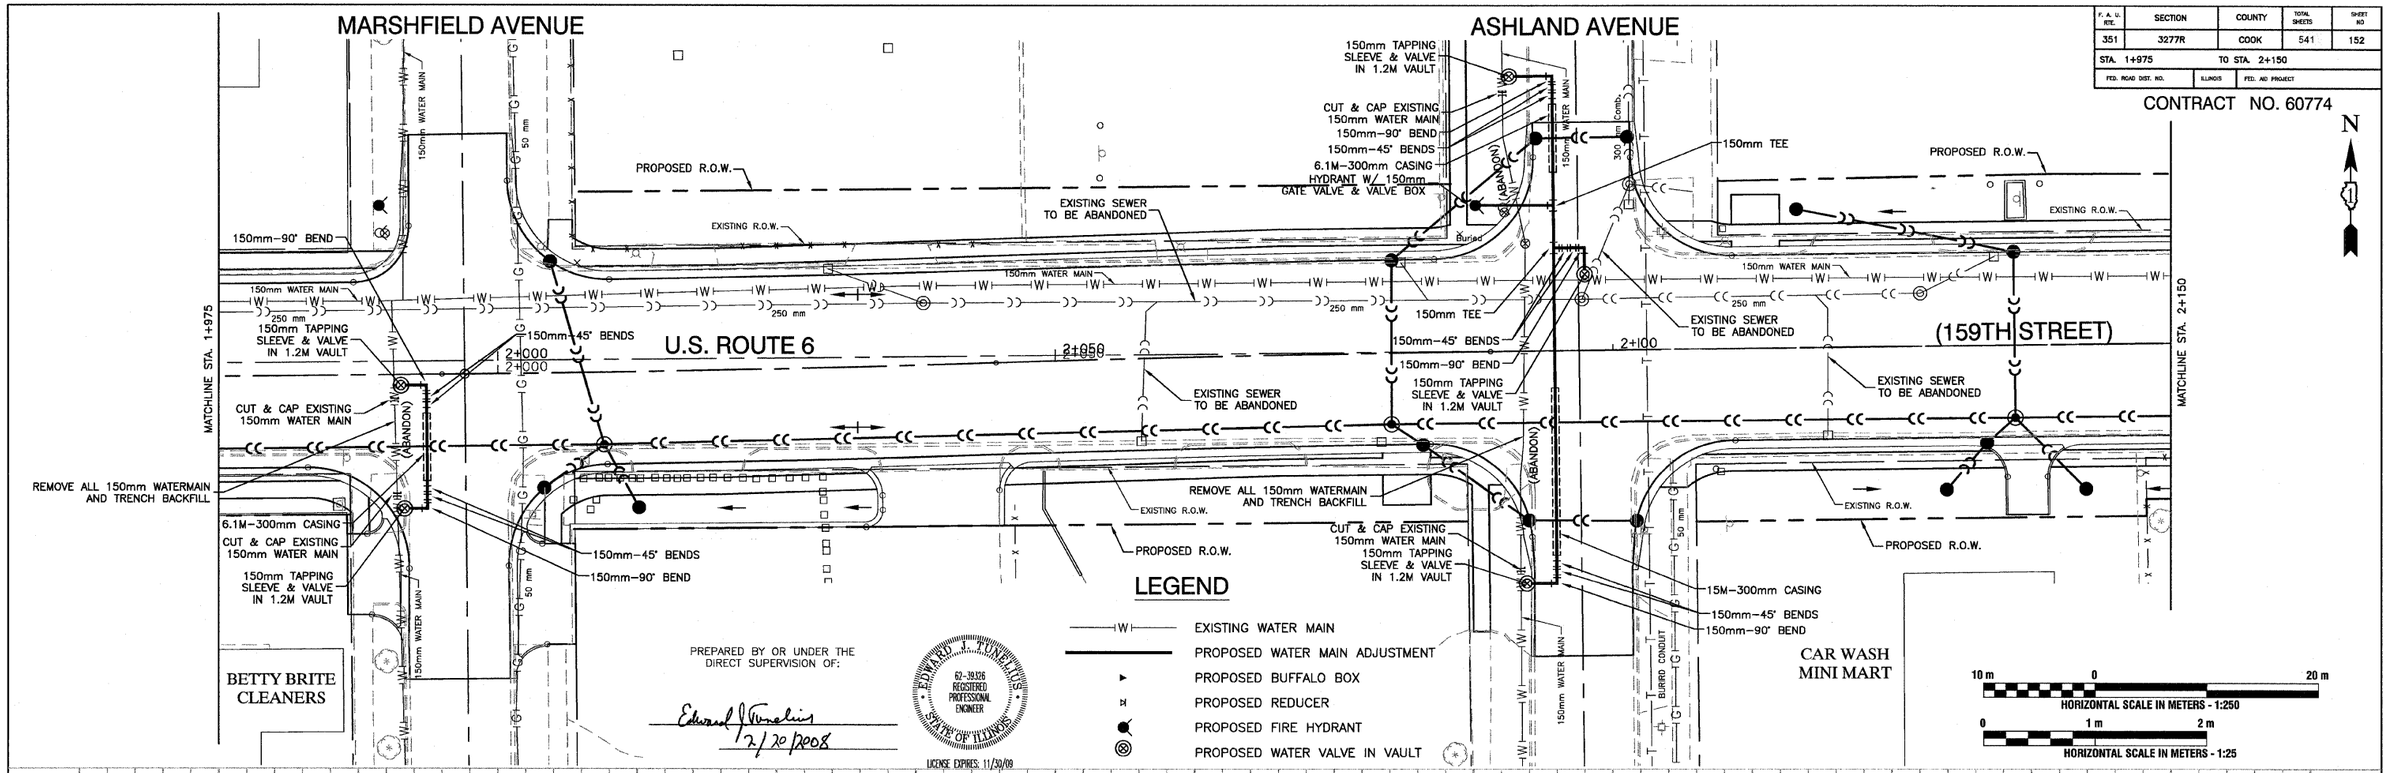

REVISIONS	
NAME	DATE

ILLINOIS DEPARTMENT OF TRANSPORTATION

PROPOSED WATERMAIN RELOCATION
U.S. ROUTE 6 FROM I-294 TO IL ROUTE 1
DRAINAGE & UTILITIES
STA. 1+975 TO STA. 2+150

SCALE: VERT. 1:25 HORIZ. 1:250
DATE 2/29/08
DRAWN BY PS
CHECKED BY EJT

ROBINSON ENGINEERING, LTD.
17000 SOUTH PARK AVENUE SOUTH HOLLAND, ILLINOIS 60473
(708) 331-6700 FAX (708) 331-3826
ILLINOIS DESIGN FIRM REGISTRATION NO. 184001128.

07616-PLPR-01 - P03