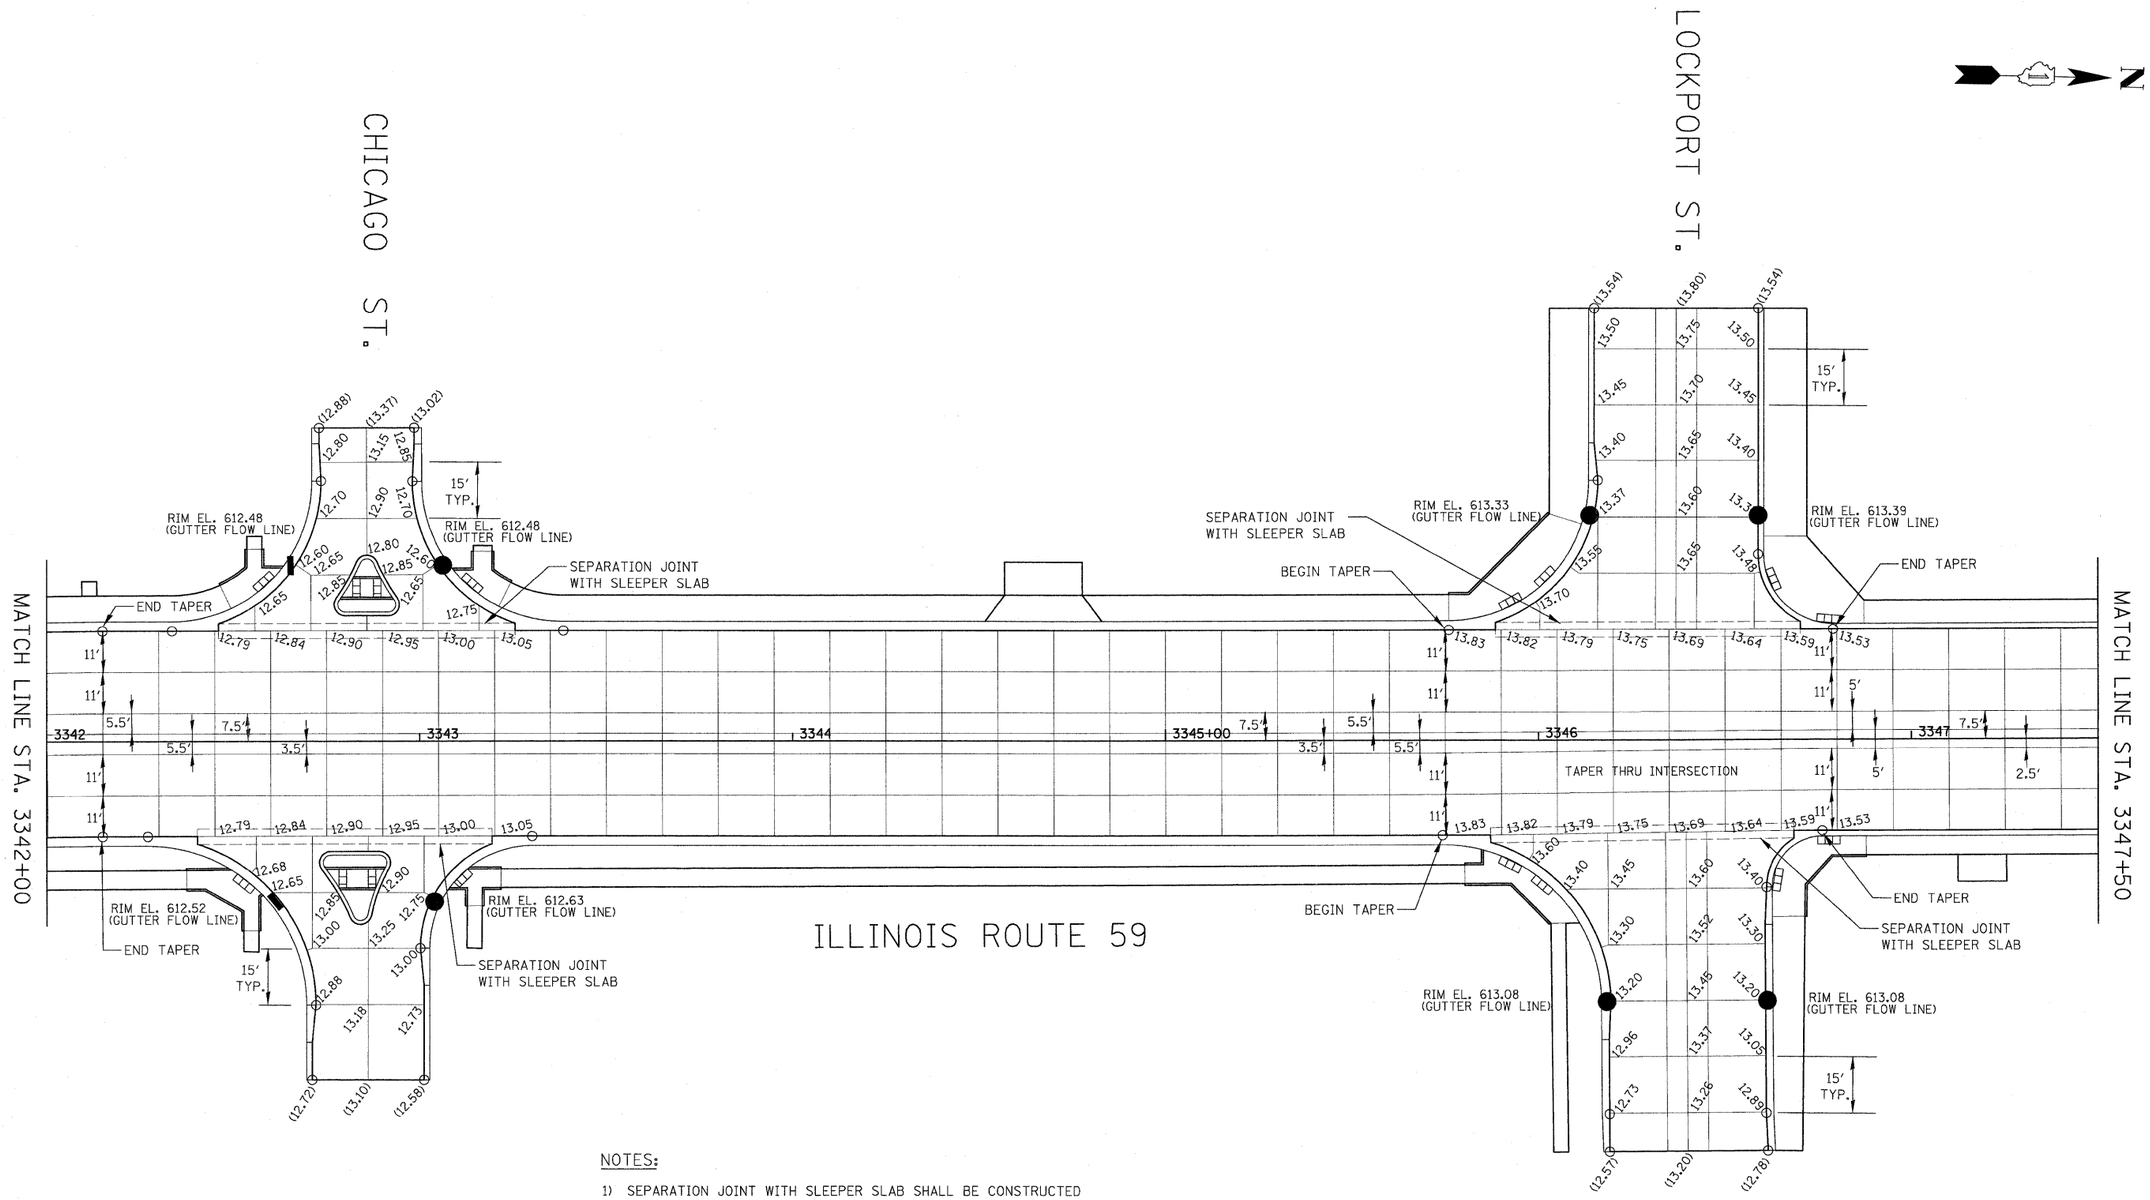

NOTES:

1) SEPARATION JOINT WITH SLEEPER SLAB SHALL BE CONSTRUCTED IN ACCORDANCE WITH IDOT DISTRICT 1 DETAIL BD-52.

2) SEE HIGHWAY STANDARDS 420101 AND 420106 FOR SPACING OF TRANSVERSE JOINTS.

20 0 20 40

SCALE IN FEET

FILE NAME = $FILEL$	USER NAME = $USER$	DESIGNED - PJO	REVISED -	STATE OF ILLINOIS DEPARTMENT OF TRANSPORTATION	JOINTING PLAN	F.A. RTE.	SECTION	COUNTY	TOTAL SHEETS	SHEET NO.
		DRAWN - RTA	REVISED -			338	113 N-2	WILL	260	104
	PLOT SCALE = $SCALE$	CHECKED - JCM	REVISED -			CONTRACT NO. 60E73				
	PLOT DATE = $DATE$	DATE - JANUARY 16, 2009	REVISED -		SCALE: AS SHOWN / SHEET NO. 4 OF 7 SHEETS / STA. 3342+00 TO STA. 3347+50	FED. ROAD DIST. NO.	ILLINOIS	FAP 338 (IL RTE. 59)		