| F.A.I. RTE. | SECTION | COUNTY | TOTAL SHEETS | SHEET NO. |
|---|---|---|---|---|
| 57 | 1920.1B-R | COOK | 101 | 021 |
| STA. | | TO STA. | | |
| FED. ROAD DIST. NO. 1 | ILLINOIS | FED. AID PROJECT | | |

CONTRACT NO. 62533

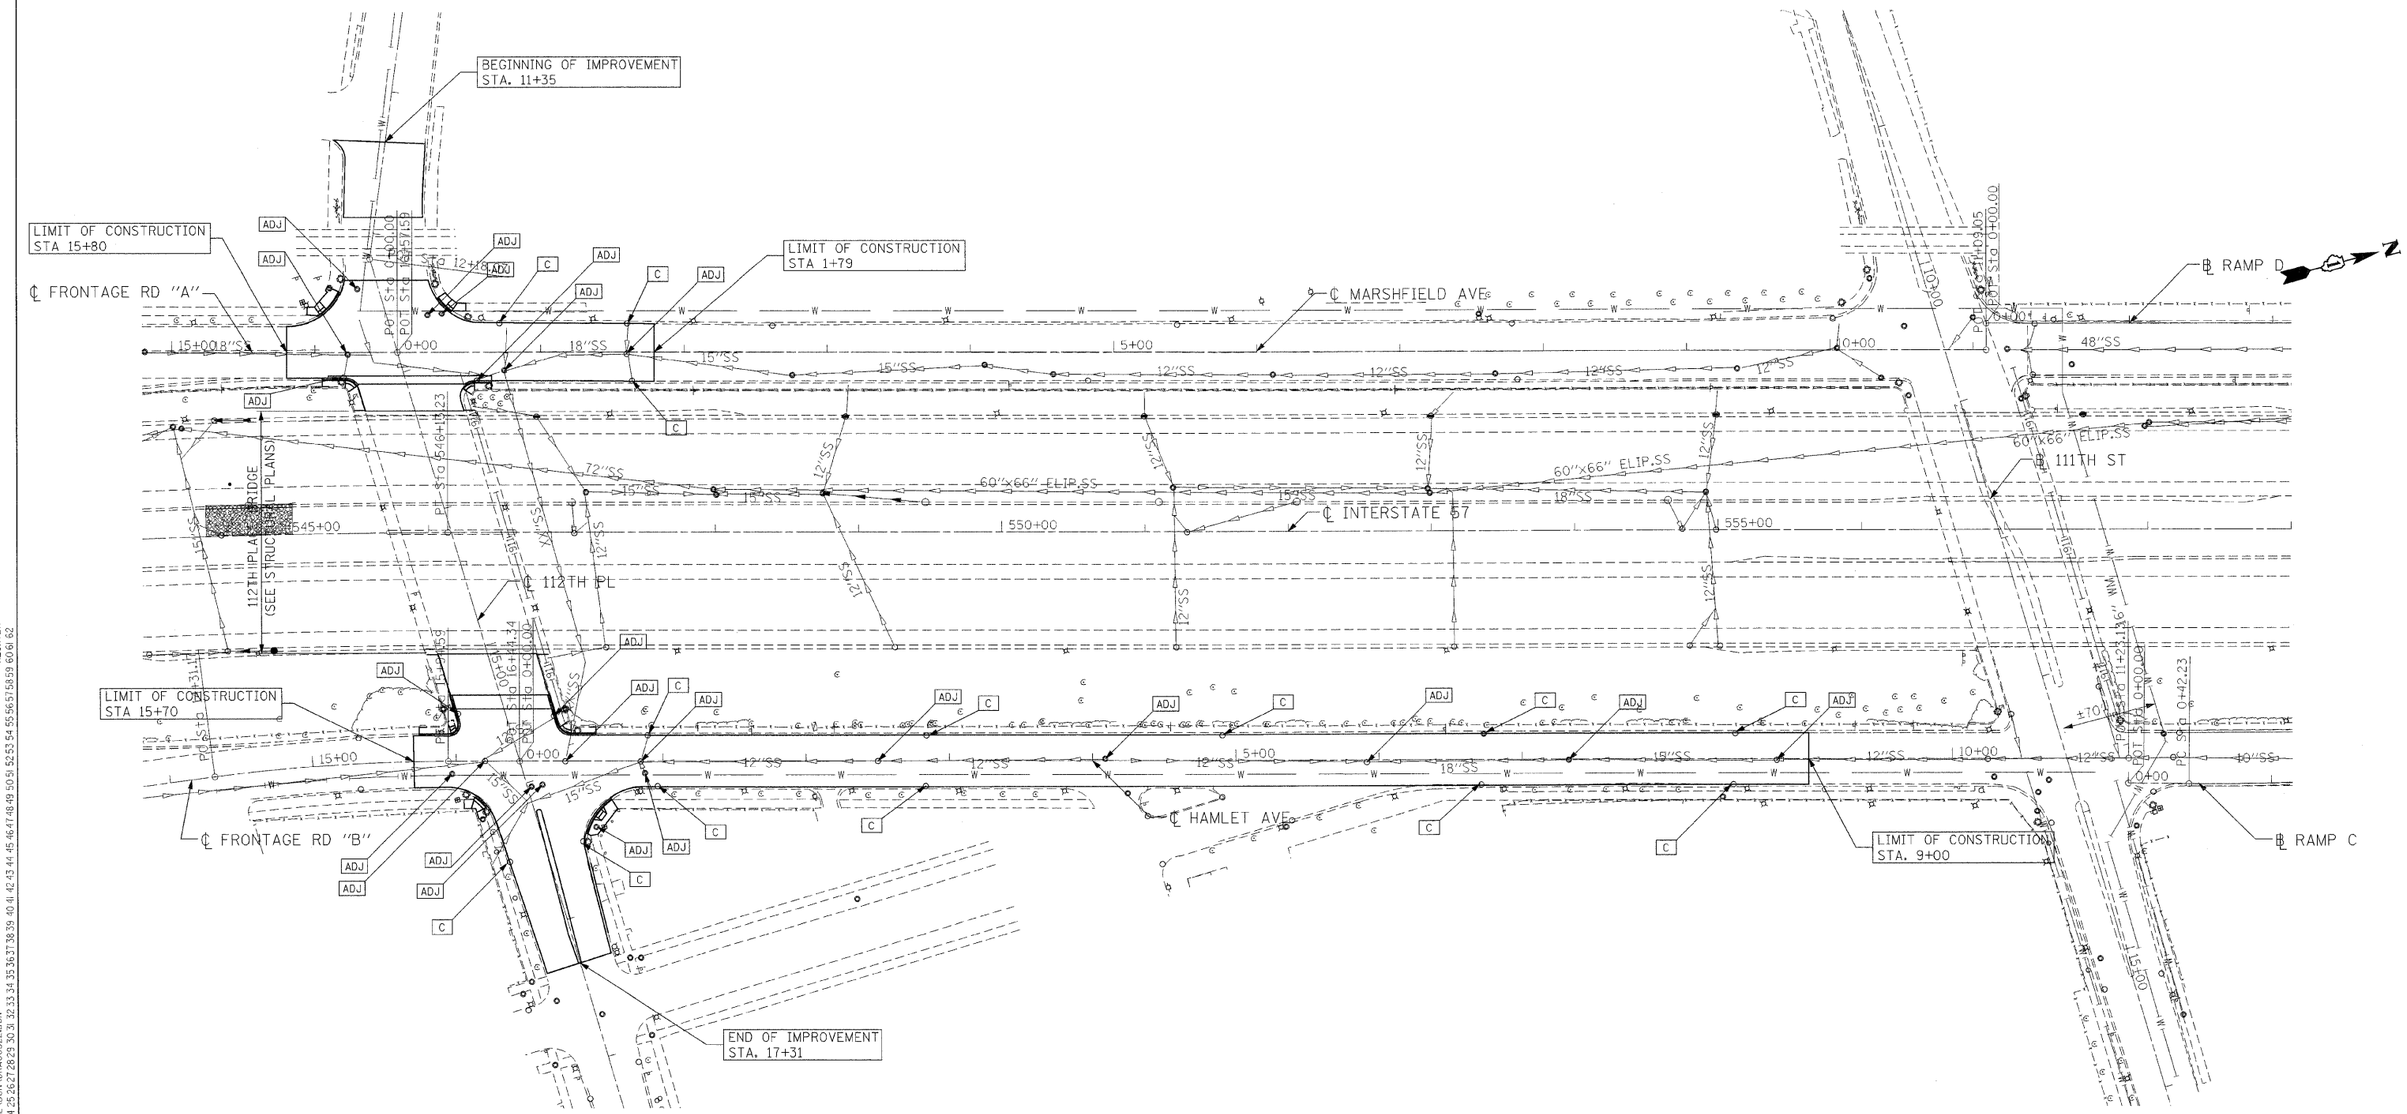


## DRAINAGE LEGEND

- EXISTING STORM SEWER
- EXISTING INLET
- EXISTING MANHOLE
- EXISTING CATCH BASIN
- C — STRUCTURE TO BE CLEANED
- ADJ — FRAMES & LIDS ADJUSTED, STRUCTURE TO BE CLEANED

## NOTES:

1. SEE BRIDGE PLANS FOR BRIDGE DECK SCUPPER LOCATIONS.
2. SEE SHEET 003 NOTE #22 FOR REMOVAL OF 911 CABLES.
3. A 4:1 BITUMINOUS WEDGE SHALL BE PLACED ADJACENT TO ALL ADJUSTED STRUCTURES DURING STAGING OPERATIONS. THE PLACEMENT AND COST OF ALL MATERIALS SHALL BE INCLUDED IN THE COST OF FRAMES & LIDS TO BE AJUSTED.

| REVISIONS | |
|---|---|
| NAME | DATE |
| | |
| | |
| | |
| | |
| | |
| | |
| | |
| | |
| | |
| | |

ILLINOIS DEPARTMENT OF TRANSPORTATION
112TH PLACE OVER
F.A.I ROUTE 57 (INTERSTATE 57)

# DRAINAGE AND UTILITIES

SCALE: 1"=50'
DRAWN BY: BRH
DATE: 01/16/09
CHECKED BY: ACL

TENG
TENG & ASSOCIATES, INC.
ENGINEERS/ARCHITECTS/PLANNERS
205 N. MICHIGAN AVE. CHICAGO, IL 60601
TELEPHONE: 312/616-0000

..\RDWOOSVH.DGN, ..\DRAOOMA.DGN, ..\DRAOOM6.DGN, ..\DRAOOMB.DGN, ..\DRAOOMA2.DGN, ..\DRAOOK3.DGN, ..\TSLOOMHI.DGN, ..\ALTOOSVI.DGN, ..\TTBOOMWA.DGN, ..\TPOOSVP.DGN, ..\RDWOOSVN.DGN, ..\DRAOOMA.DGN, ..\DOCUMENTS\SOMMA\DGN\112TH_PLACE.DGN
HMP-2005.3&6&4 T:\DOCUMENTS\SOMMA\DGN\112TH_PLACE.DGN
1 2 
HEM.TBR