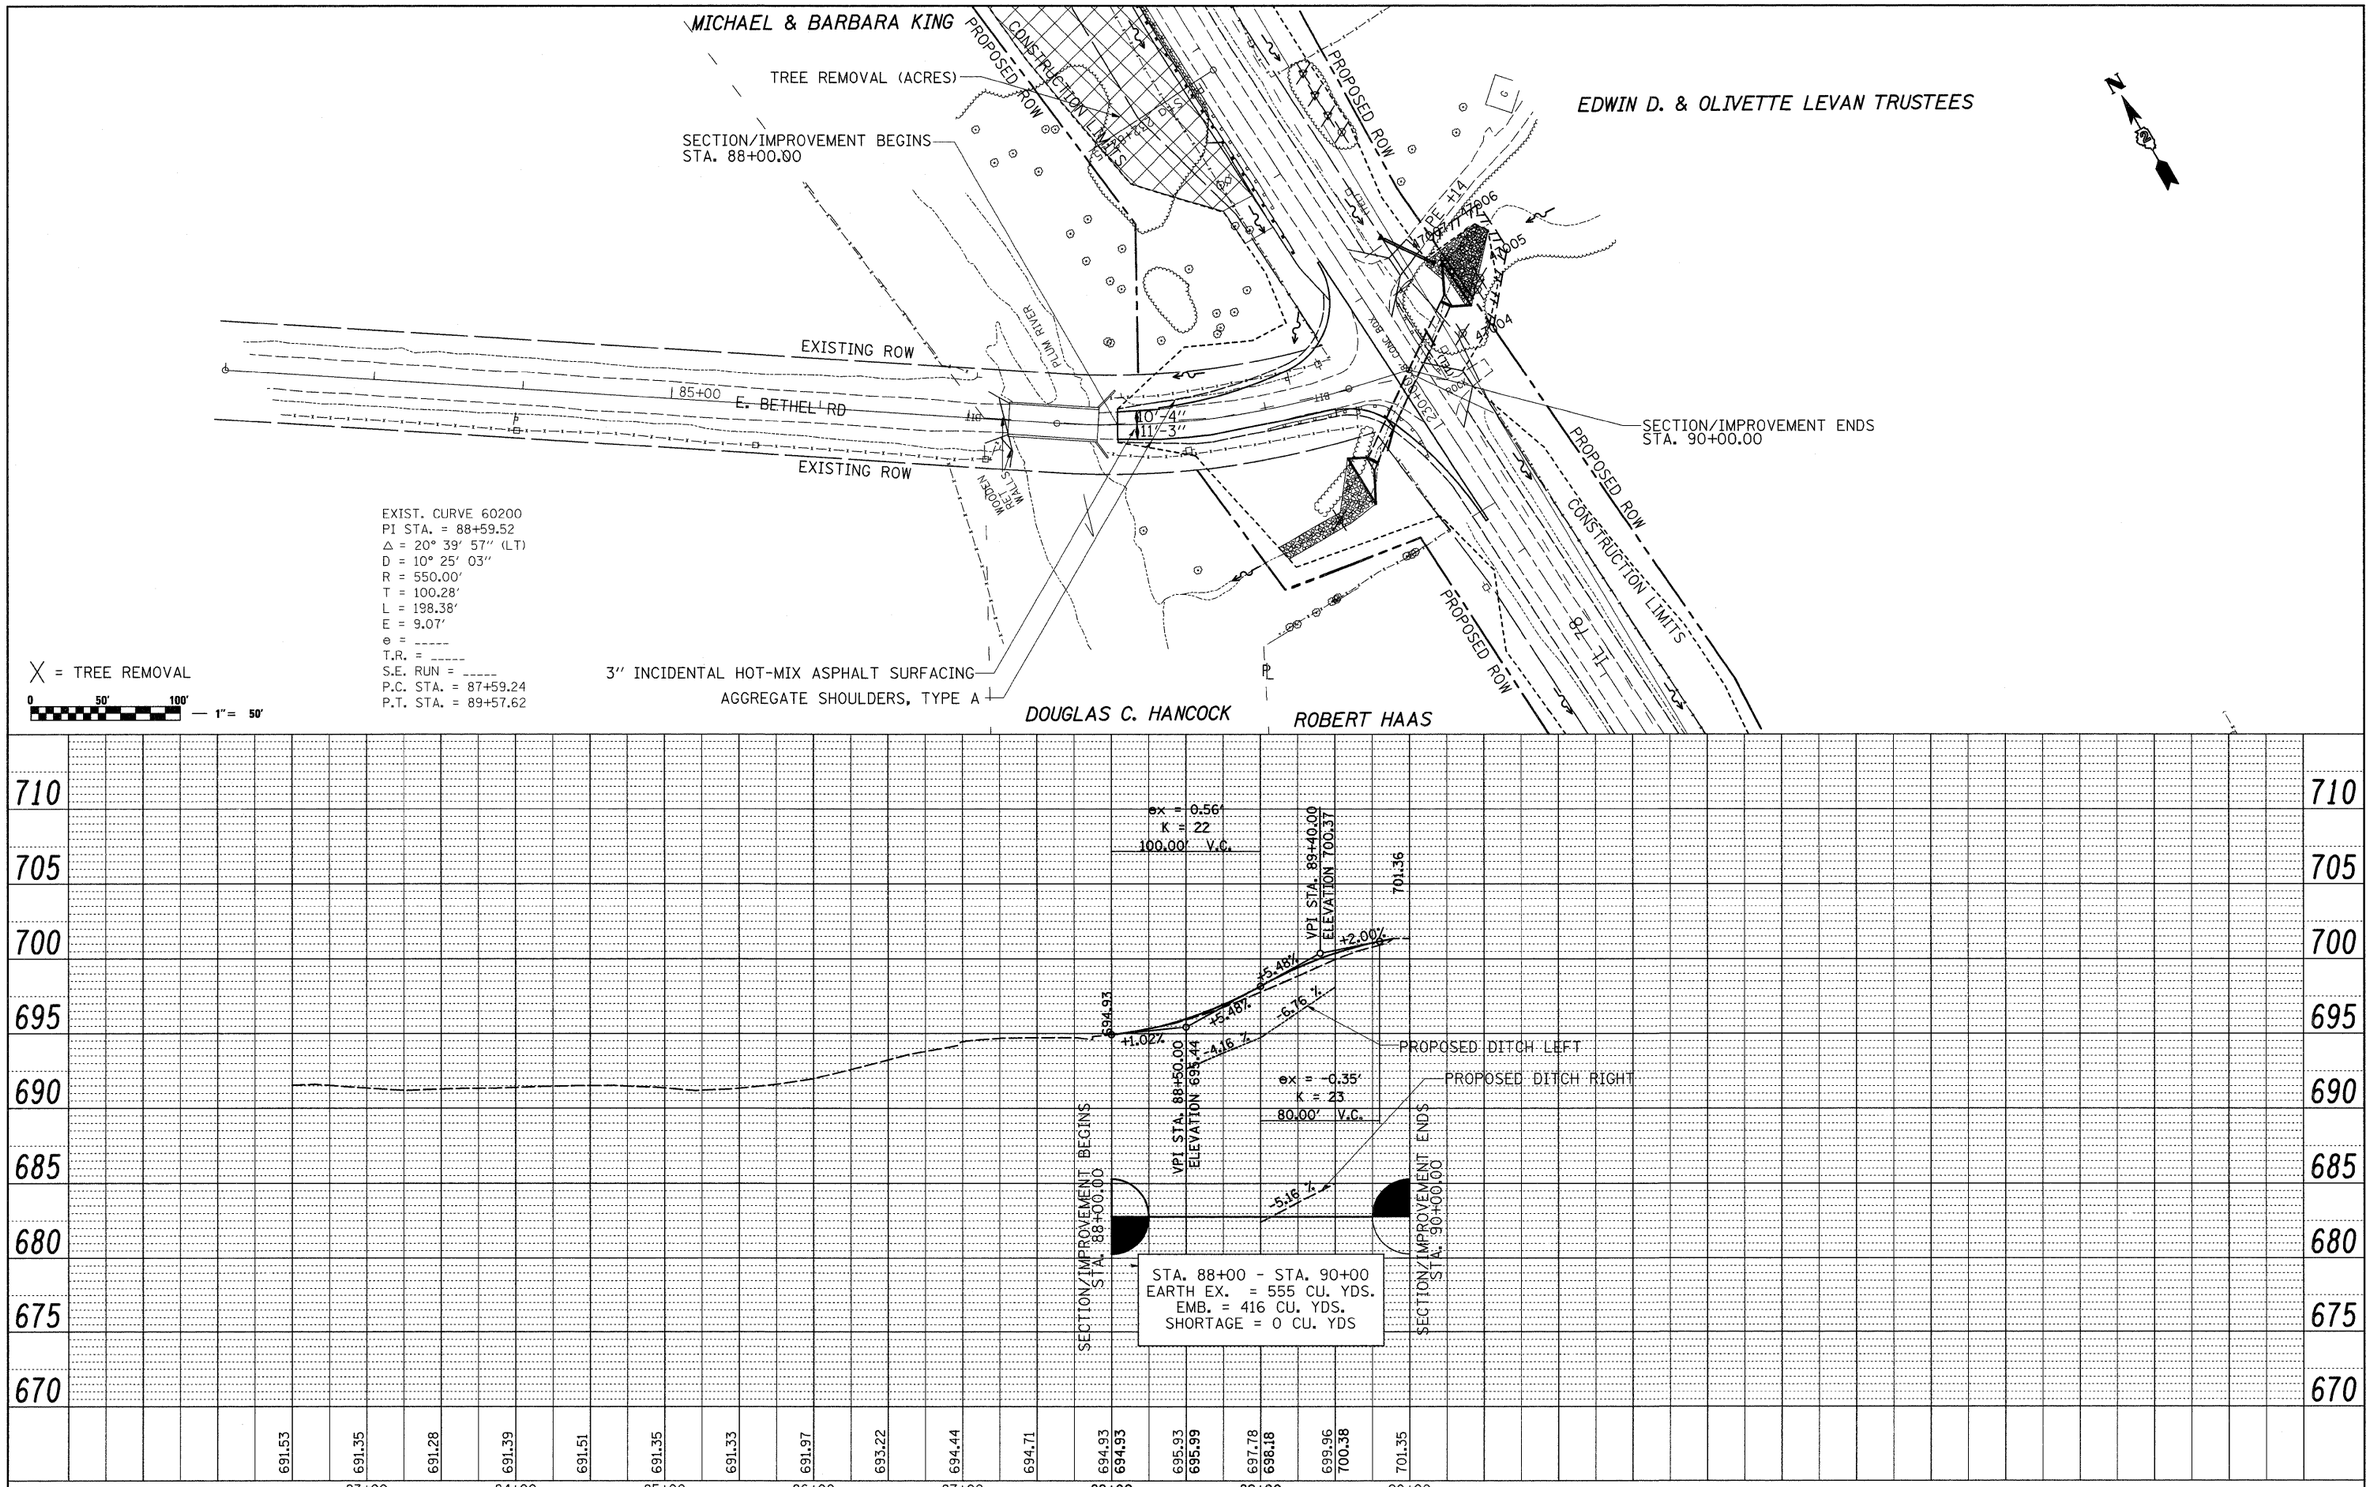

PLAN

NOTE BOOK NO.	SURVEYED / PLOTTED / ALIGNMENT CHECKED / RT. OF WAY CHECKED / CADD FILE NAME	BY	DATE

PROFILE

NOTE BOOK NO.	SURVEYED / PLOTTED / GRADES CHECKED / B.M. NOTED / STRUCTURE NOTATNS CHKD	BY	DATE

FILE NAME = c:\pw_work\PWIDOT\HENSONKE\dms33697\d04707pln.dgn	USER NAME = hensonke	DESIGNED -	REVISED -	STATE OF ILLINOIS DEPARTMENT OF TRANSPORTATION	BETHEL ROAD PLAN & PROFILE	F.A.P RTE. 642	SECTION (10-11)T
	PLOT SCALE = 50.0000 ' / IN.	DRAWN -	REVISED -			COUNTY JODAVIESS	TOTAL SHEETS 283 / SHEET NO. 58
	PLOT DATE = Tue Sep 30 14:08:38 2008	CHECKED -	REVISED -			CONTRACT NO. 64D07	
		DATE -	REVISED -		SCALE: 1:50 / SHEET NO. OF SHEETS / STA. TO STA.	FED. ROAD DIST. NO. / ILLINOIS	FED. AID PROJECT