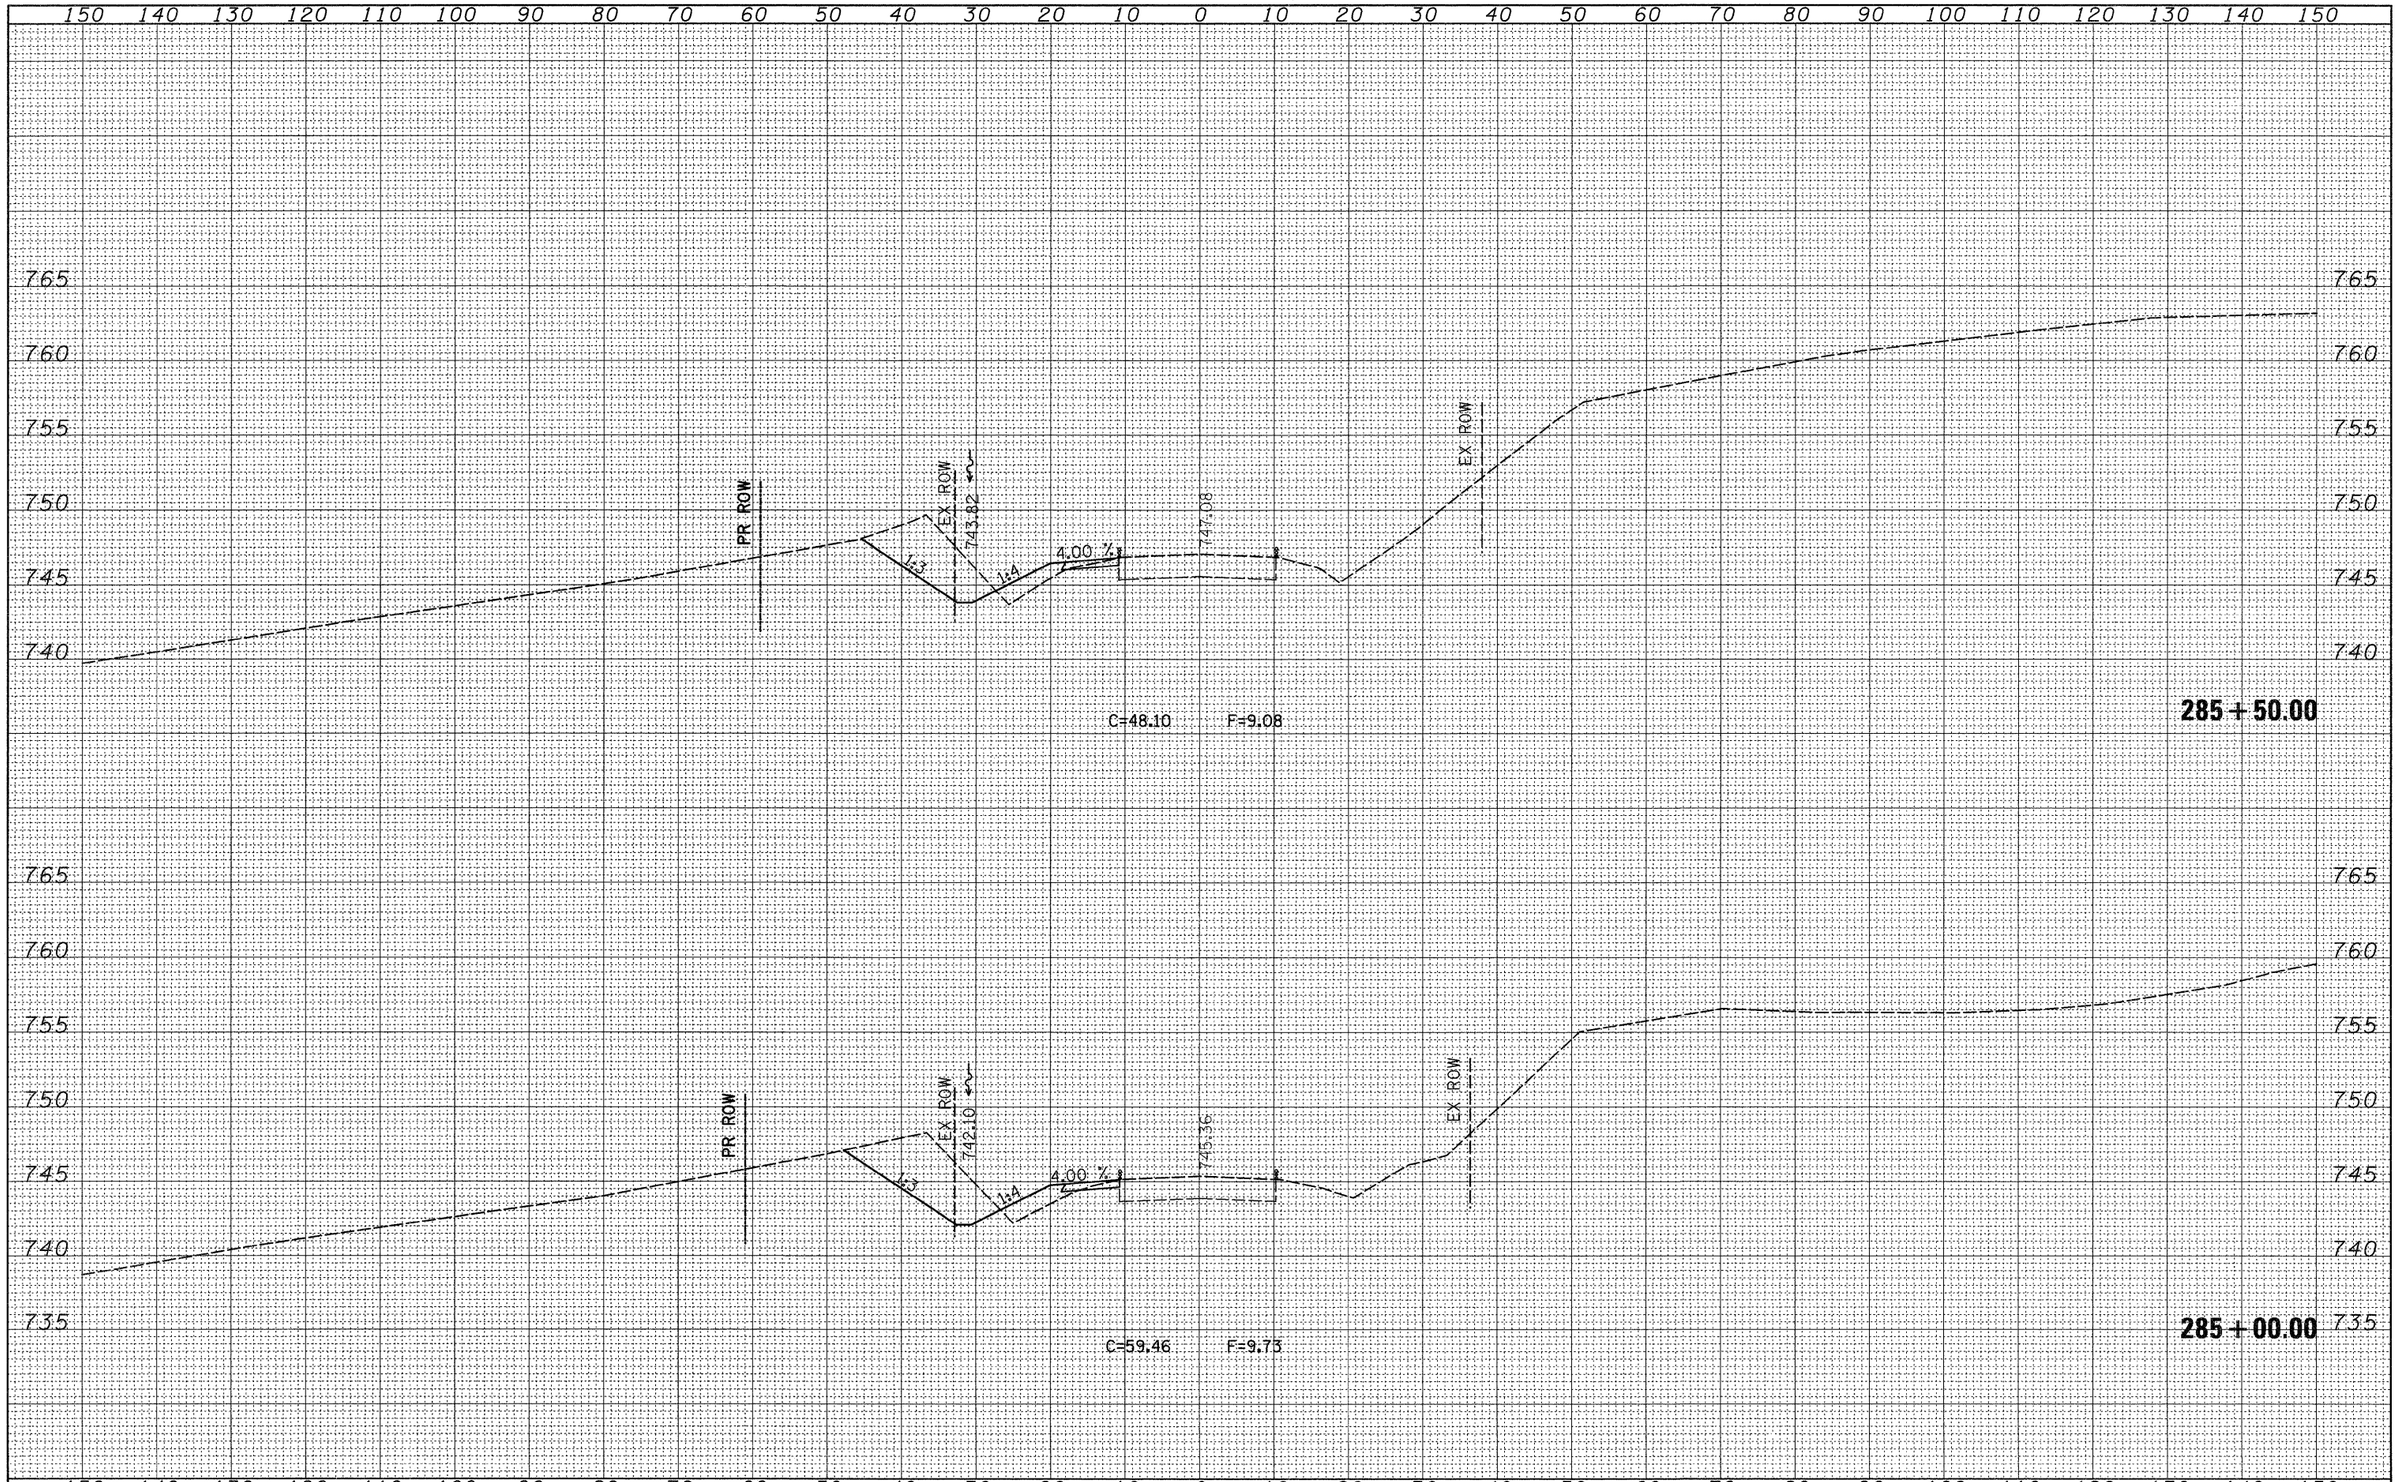


| FINAL SURVEY | | BY | DATE |
|---|---|---|---|
| NOTE BOOK | SURVEYED | | |
| | PLOTTED | | |
| | TEMPLATE | | |
| | AREAS | | |
| NO. | AREAS CHECKED | | |

| ORIGINAL SURVEY | | BY | DATE |
|---|---|---|---|
| NOTE BOOK | SURVEYED | | |
| | PLOTTED | | |
| | TEMPLATE | | |
| | AREAS | | |
| NO. | AREAS CHECKED | | |

| | | | |
|---|---|---|---|
| FILE NAME = c:\pw_work\PWIDOT\HENSONKE\dms33699\d04707xsc4.dgn | USER NAME = hensonke | DESIGNED - | REVISED - |
| | | DRAWN - | REVISED - |
| | PLOT SCALE = 10.0000 ' / IN. | CHECKED - | REVISED - |
| | PLOT DATE = Tue Sep 30 14:10:27 2008 | DATE - | REVISED - |

**STATE OF ILLINOIS**
**DEPARTMENT OF TRANSPORTATION**

**IL 78 CROSS SECTIONS**

SCALE: | SHEET NO. OF SHEETS | STA. 285+00.00 TO STA. 285+50.00

| F.A.P RTE. | SECTION | COUNTY | TOTAL SHEETS | SHEET NO. |
|---|---|---|---|---|
| 642 | (10,11)T | JO DAVIESS | 283 | 197 |
| | | CONTRACT NO. 64D07 | | |

FED. ROAD DIST. NO. | ILLINOIS | FED. AID PROJECT