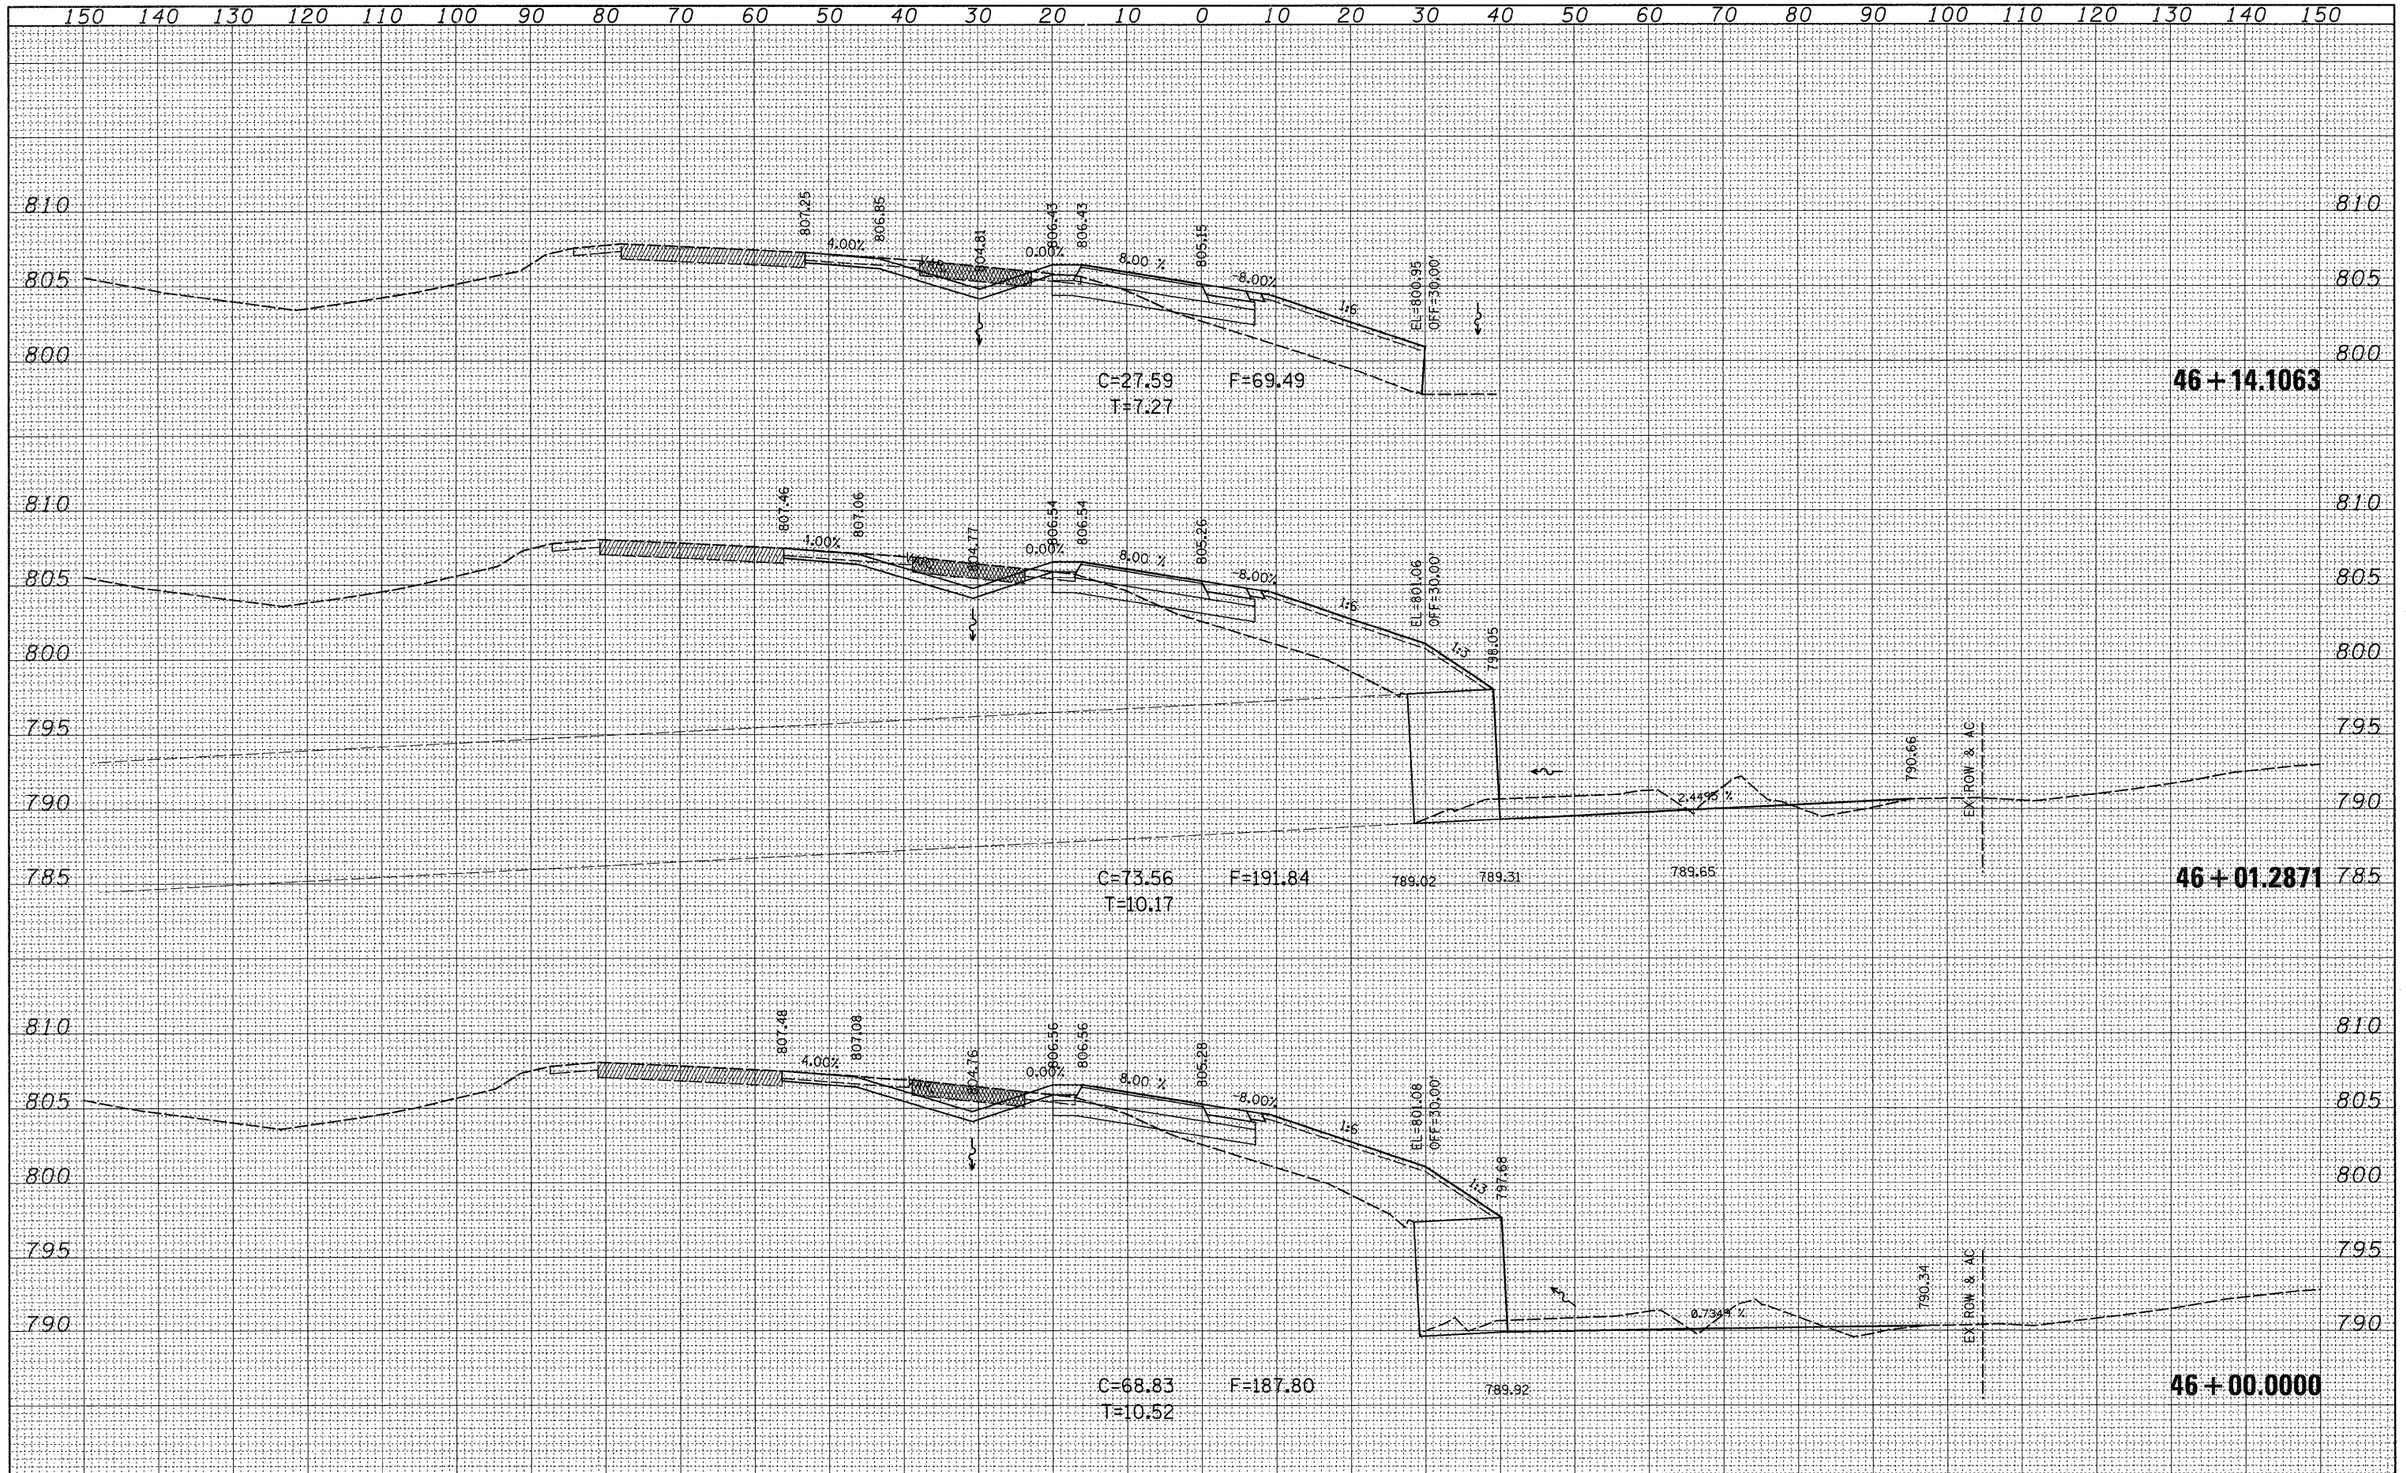

FINAL SURVEY	BY	DATE
SURVEYED		
PLOTTED		
TEMPLATE		
AREAS		
AREAS CHECKED		
NOTE BOOK		
NO.		

ORIGINAL SURVEY	BY	DATE
SURVEYED		
PLOTTED		
TEMPLATE		
AREAS		
AREAS CHECKED		
NOTE BOOK		
NO.		

FILE NAME = c:\pw_work\PWIDOT\DOSSDD\dms84039\d200309-xsc_nerramp.dgn	USER NAME = dossdd	DESIGNED -	REVISED -
		DRAWN -	REVISED -
	PLOT SCALE = 10.0000 ' / IN.	CHECKED -	REVISED -
	PLOT DATE = Fri Jan 23 10:28:46 2009	DATE -	REVISED -

STATE OF ILLINOIS
DEPARTMENT OF TRANSPORTATION

RAMP B
I-39 ENTRANCE RAMP

SCALE: | SHEET NO. OF SHEETS | STA. 46+00.0000 TO STA. 46+14.1063

F.A. RTE.	SECTION	COUNTY	TOTAL SHEETS	SHEET NO.
I-39	(141-1)M-1	OGLE	82	62
		CONTRACT NO. 64E60		
		ILLINOIS	FED. AID PROJECT	