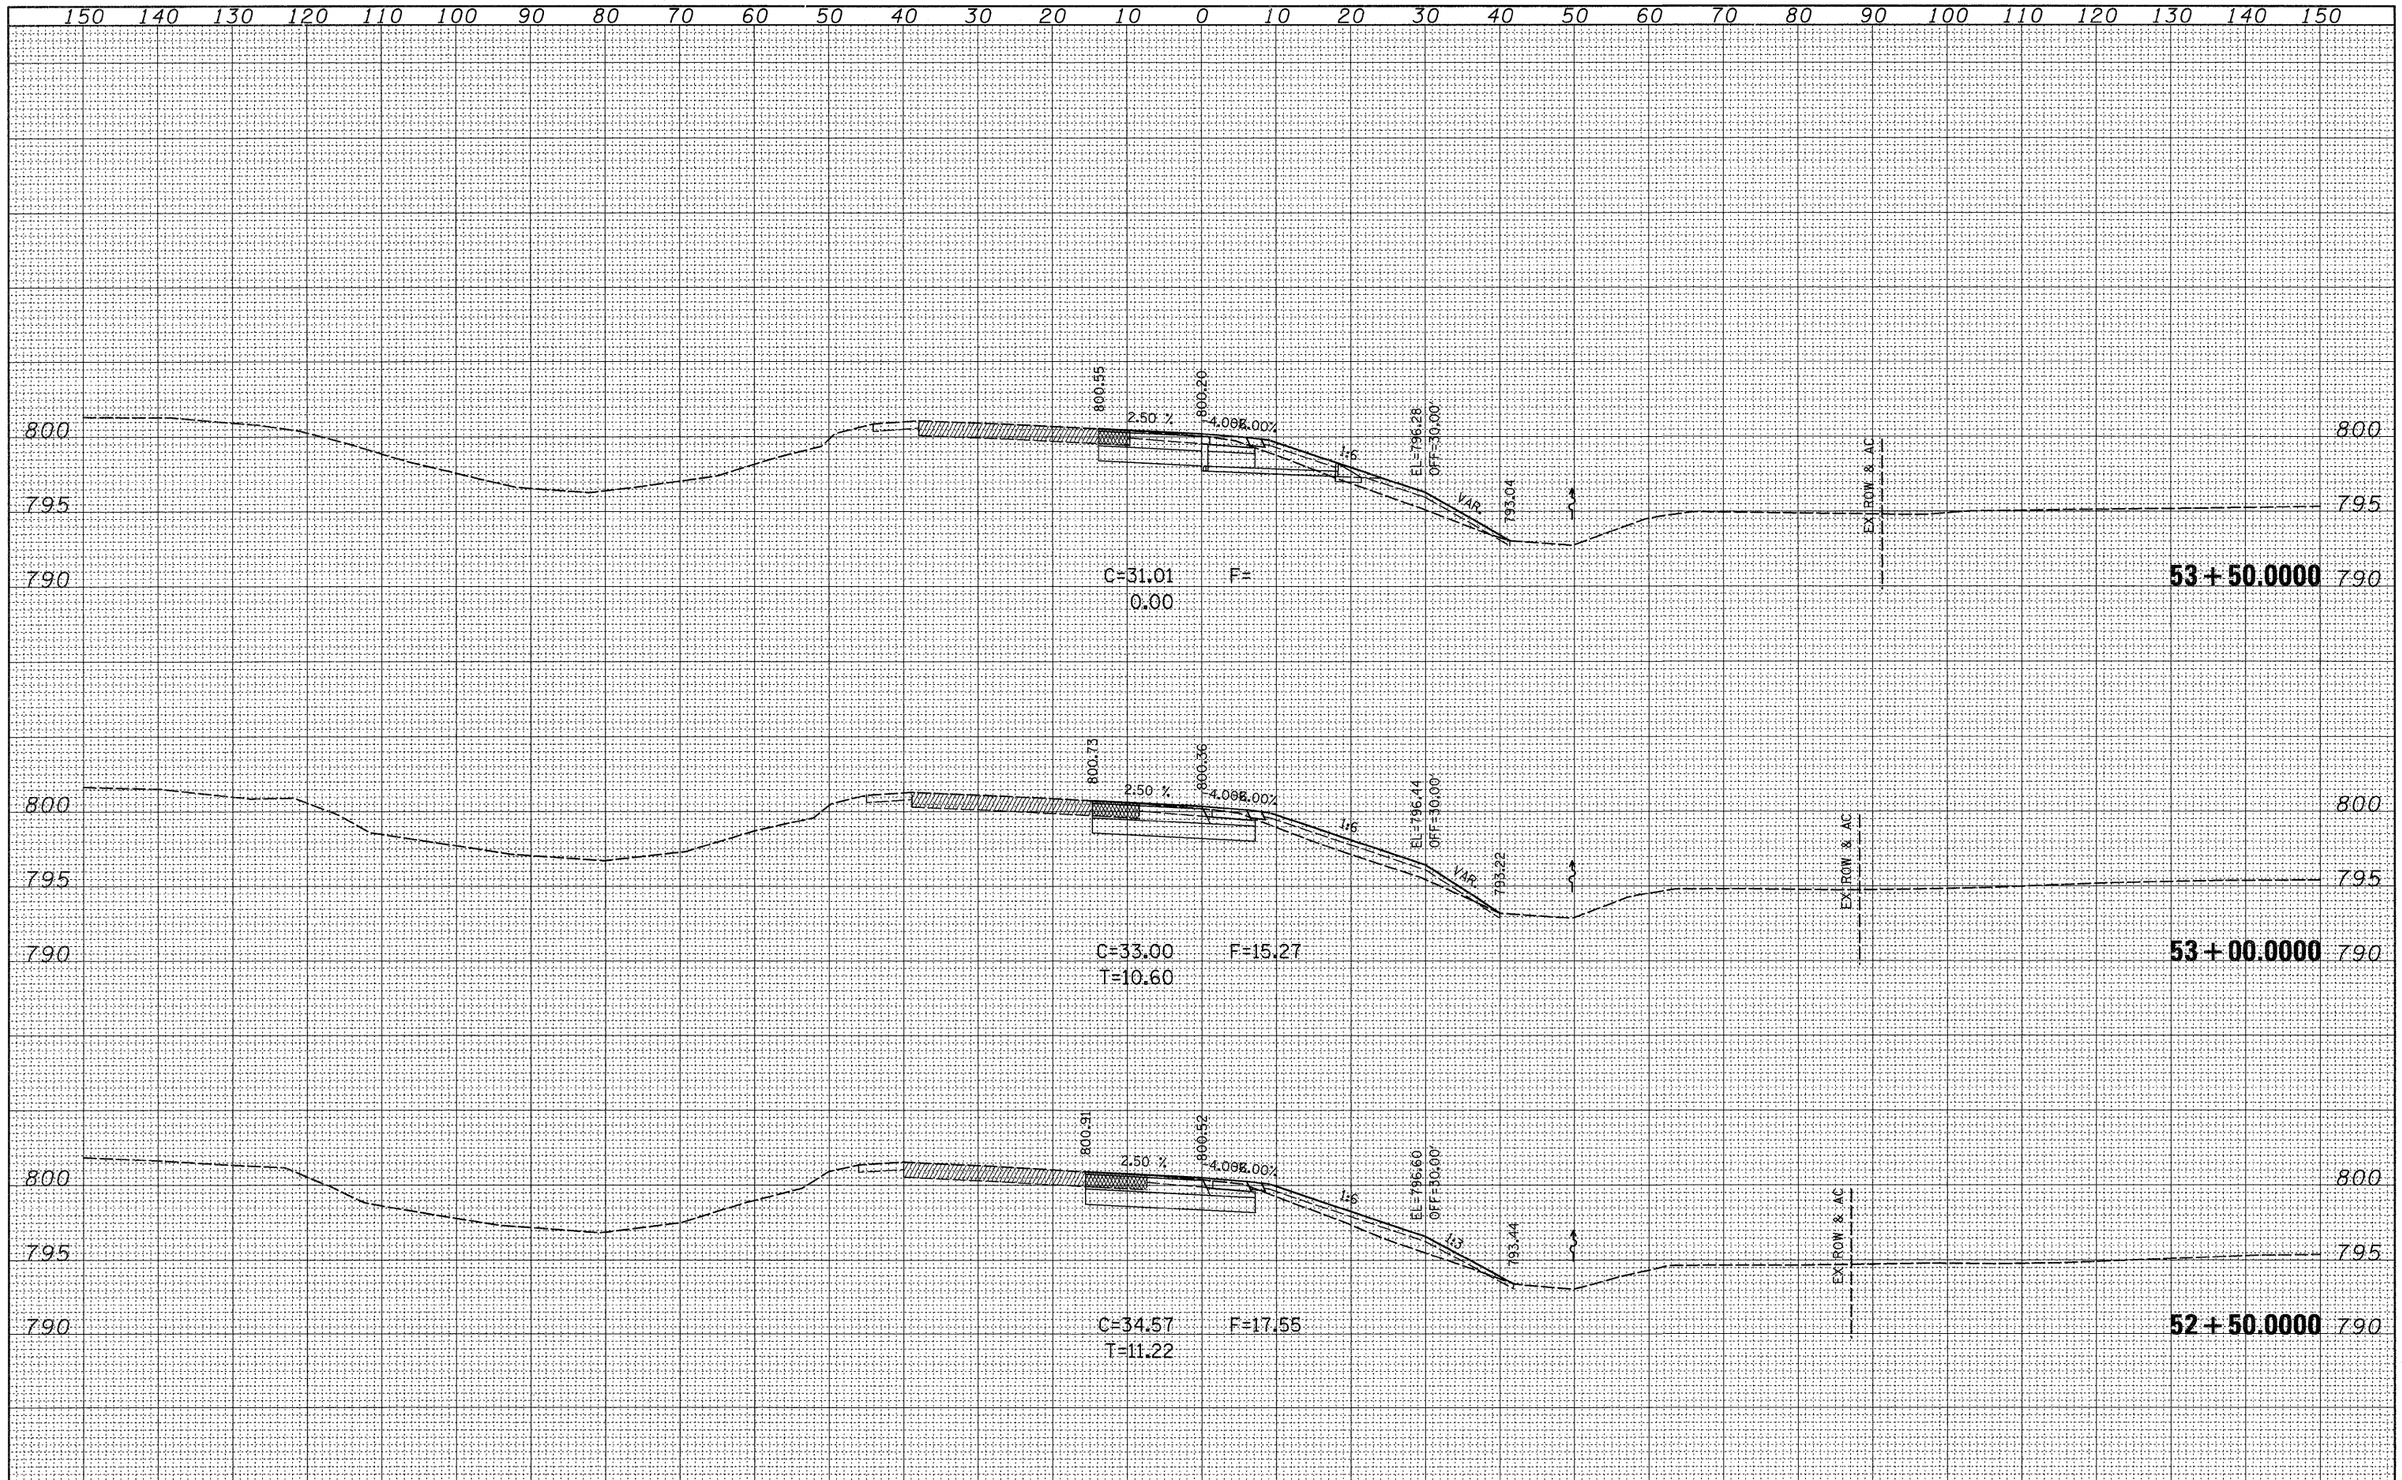

FINAL SURVEY		BY	DATE
NOTE BOOK NO.	SURVEYED		
	PLOTTED		
	TEMPLATE		
	AREAS		
	AREAS CHECKED		

ORIGINAL SURVEY		BY	DATE
NOTE BOOK NO.	SURVEYED		
	PLOTTED		
	TEMPLATE		
	AREAS		
	AREAS CHECKED		

FILE NAME = c:\pw_work\PWIDOT\DOSSDD\dms84039\d200309-xsc_neramp.dgn	USER NAME = dossdd	DESIGNED -	REVISED -
		DRAWN -	REVISED -
	PLOT SCALE = 10.0000 ' / IN.	CHECKED -	REVISED -
	PLOT DATE = Fri Jan 23 10:28:49 2009	DATE -	REVISED -

STATE OF ILLINOIS
DEPARTMENT OF TRANSPORTATION

RAMP B
I-39 ENTRANCE RAMP

SCALE: | SHEET NO. OF SHEETS | STA. 52+50.0000 TO STA. 53+50.0000

F.A. RTE.	SECTION	COUNTY	TOTAL SHEETS	SHEET NO.
I-39	(141-1)M-1	OGLE	82	69
		CONTRACT NO. 64E60		
		ILLINOIS FED. AID PROJECT		