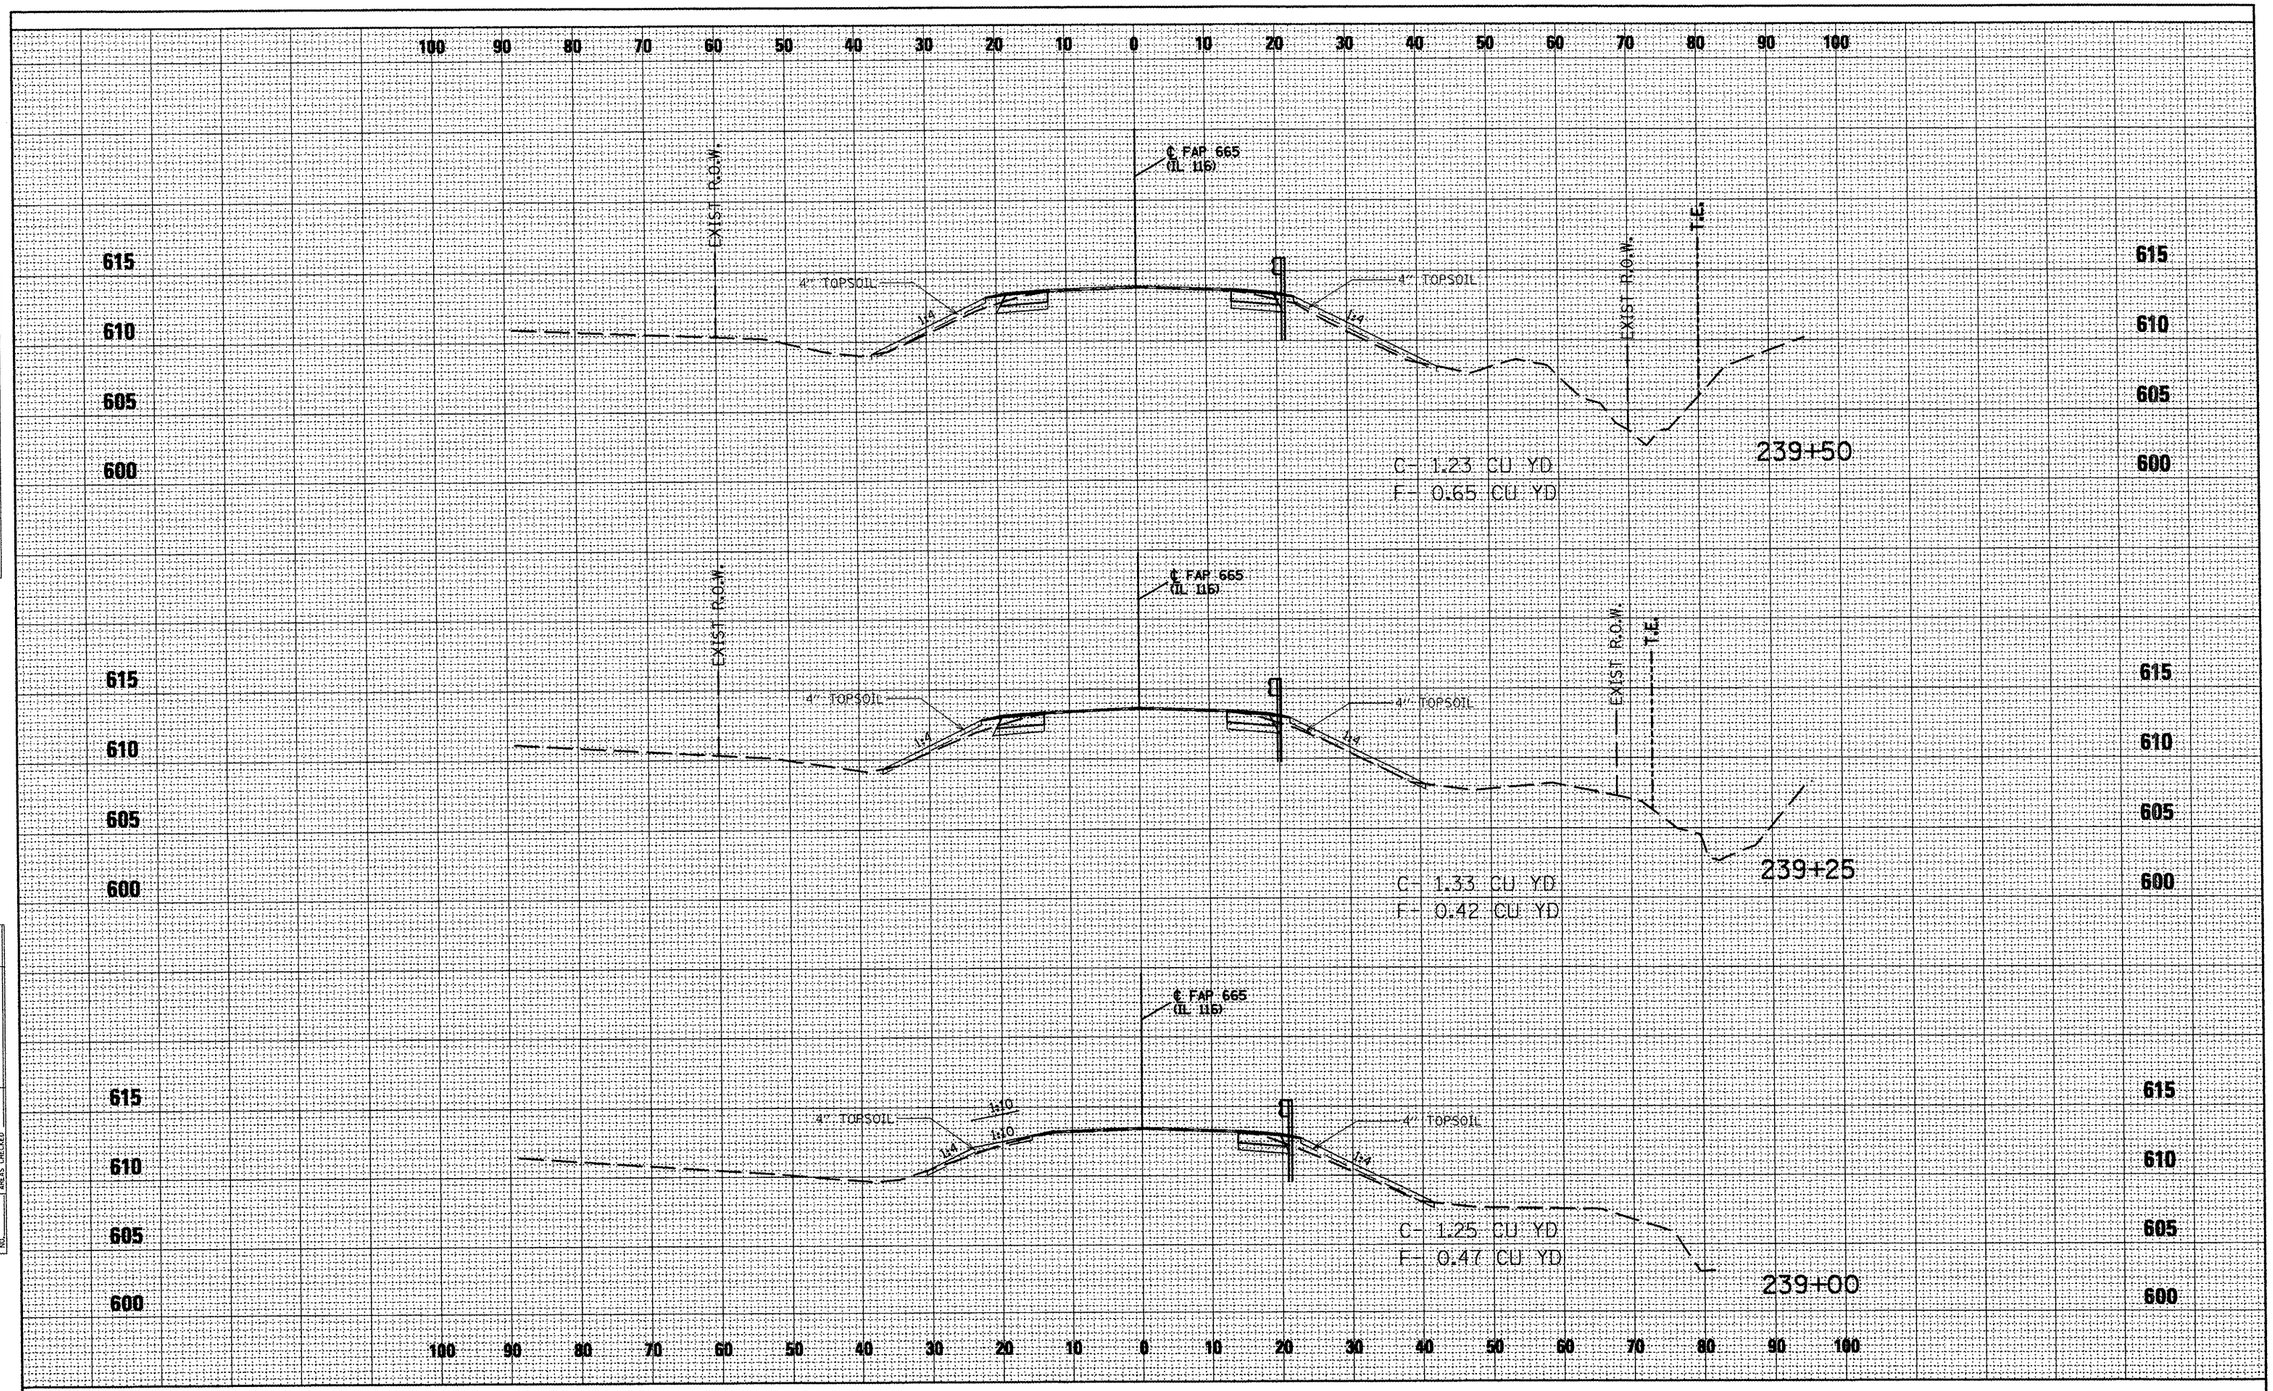

FILE NAME = masterplans (final).dgn	USER NAME = swsherdh	DESIGNED -	REVISED -
		DRAWN - DHS	REVISED -
	PLOT SCALE = 20.0000 ' / IN.	CHECKED -	REVISED -
	PLOT DATE = 1/23/2009	DATE - 2/22/08	REVISED -

STATE OF ILLINOIS
DEPARTMENT OF TRANSPORTATION

IL ROUTE 116

SCALE: | SHEET NO. 2 OF 6 SHEETS | STA. 239+00 TO STA. 239+50

F.A.P. RTE.	SECTION	COUNTY	TOTAL SHEETS	SHEET NO.
665	142RS-6; 143(RS-4, (C-8)BR); 142X(C-1)I	FULTON	76	69
		CONTRACT NO. 68353		
FED. ROAD DIST. NO. 4	ILLINOIS	FED. AID PROJECT		

FINAL SURVEY — NOTE BOOK NO. — SURVEYED / PLOTTED / TEMPLATE / AREAS / AREAS CHECKED

ORIGINAL SURVEY — NOTE BOOK NO. — SURVEYED / PLOTTED / TEMPLATE / AREAS / AREAS CHECKED — BY — DATE