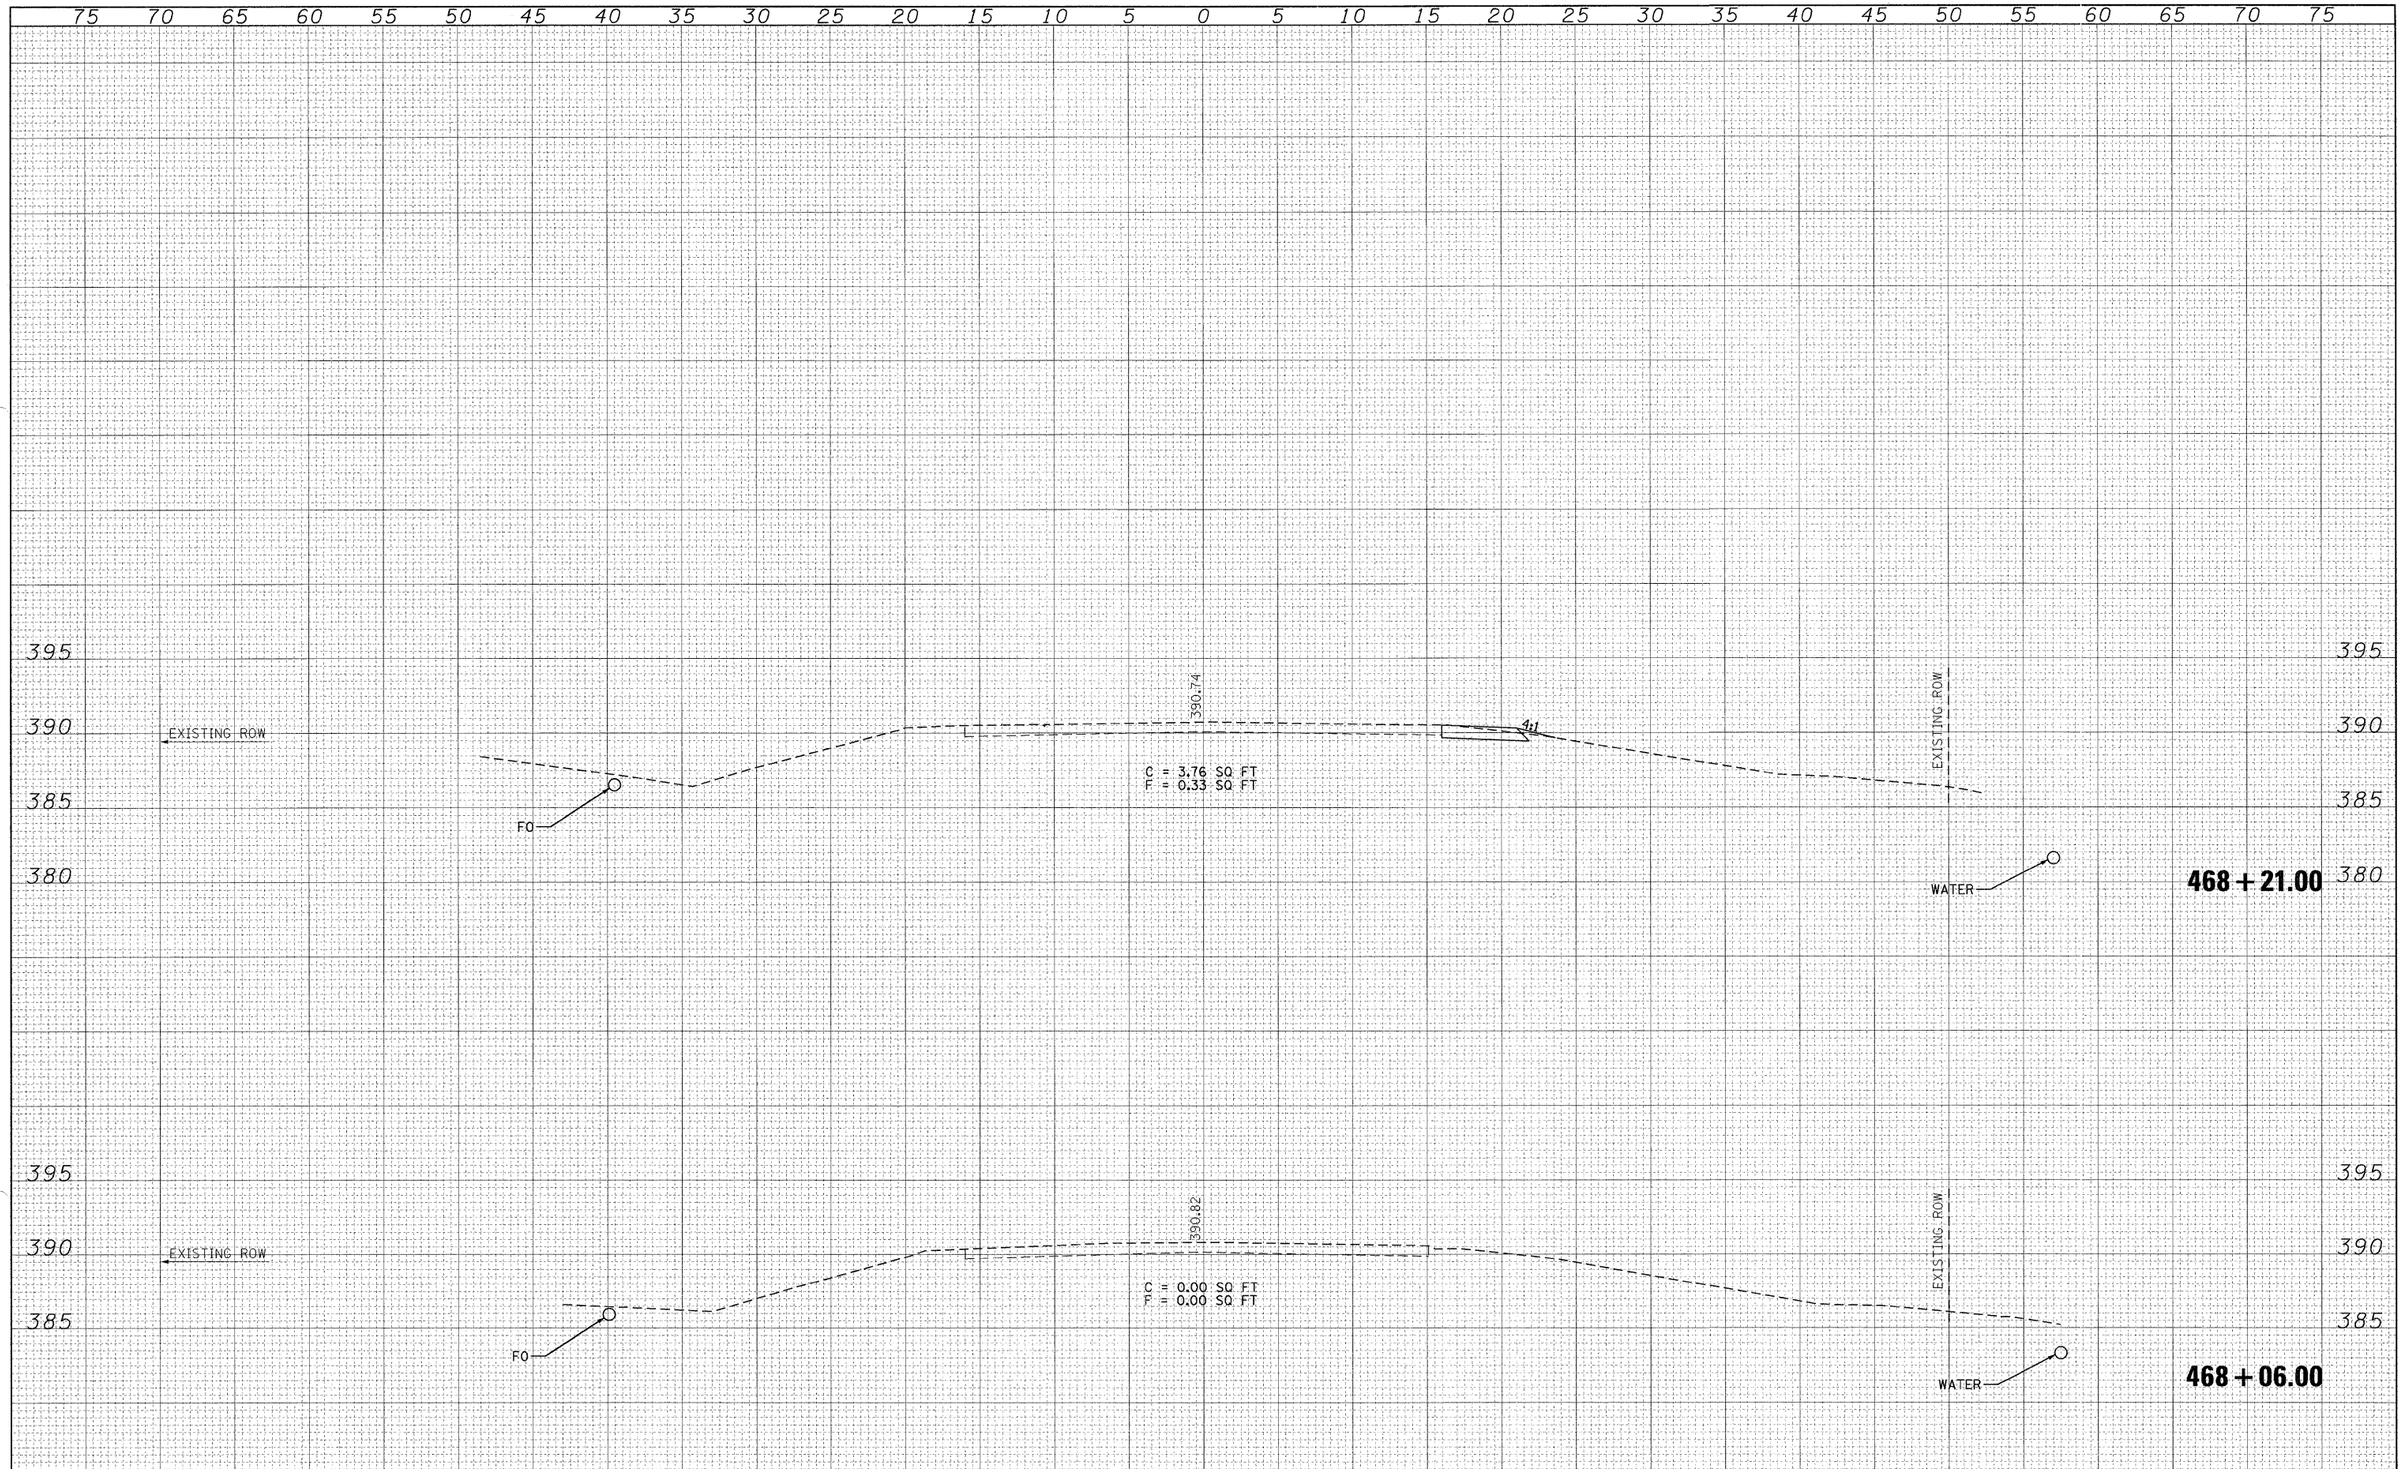

FINAL SURVEY	BY	DATE
SURVEYED		
PLOTTED		
TEMPLATE		
AREAS		
AREAS CHECKED		
NOTE BOOK		
NO.		

ORIGINAL SURVEY	BY	DATE
SURVEYED		
PLOTTED		
TEMPLATE		
AREAS		
AREAS CHECKED		
NOTE BOOK		
NO.		

FILE NAME = d978016-sht-xssht.dgn	USER NAME = weaverlg	DESIGNED - APF	REVISED -
		DRAWN - APF	REVISED -
		CHECKED - RSB	REVISED -
	PLOT DATE = 01/15/2009	DATE - 1/15/2009	REVISED -

STATE OF ILLINOIS
DEPARTMENT OF TRANSPORTATION

IL 242 CROSS SECTIONS

SHEET NO. 1 OF 8 SHEETS | STA. 468+06 TO STA. 468+21

F.A. RTE.	SECTION	COUNTY	TOTAL SHEETS	SHEET NO.
776	(102)B-1	HAMILTON	53	20

CONTRACT NO. 78016

FED. ROAD DIST. NO. | ILLINOIS | FED. AID PROJECT