FINAL SURVEY	SURVEYED	BY	DATE
	PLOTTED		
NOTE BOOK	TEMPLATE		
	AREAS		
NO.	AREAS CHECKED		

ORIGINAL SURVEY	SURVEYED	BY	DATE
	PLOTTED		
NOTE BOOK	TEMPLATE		
	AREAS		
NO.	AREAS CHECKED		

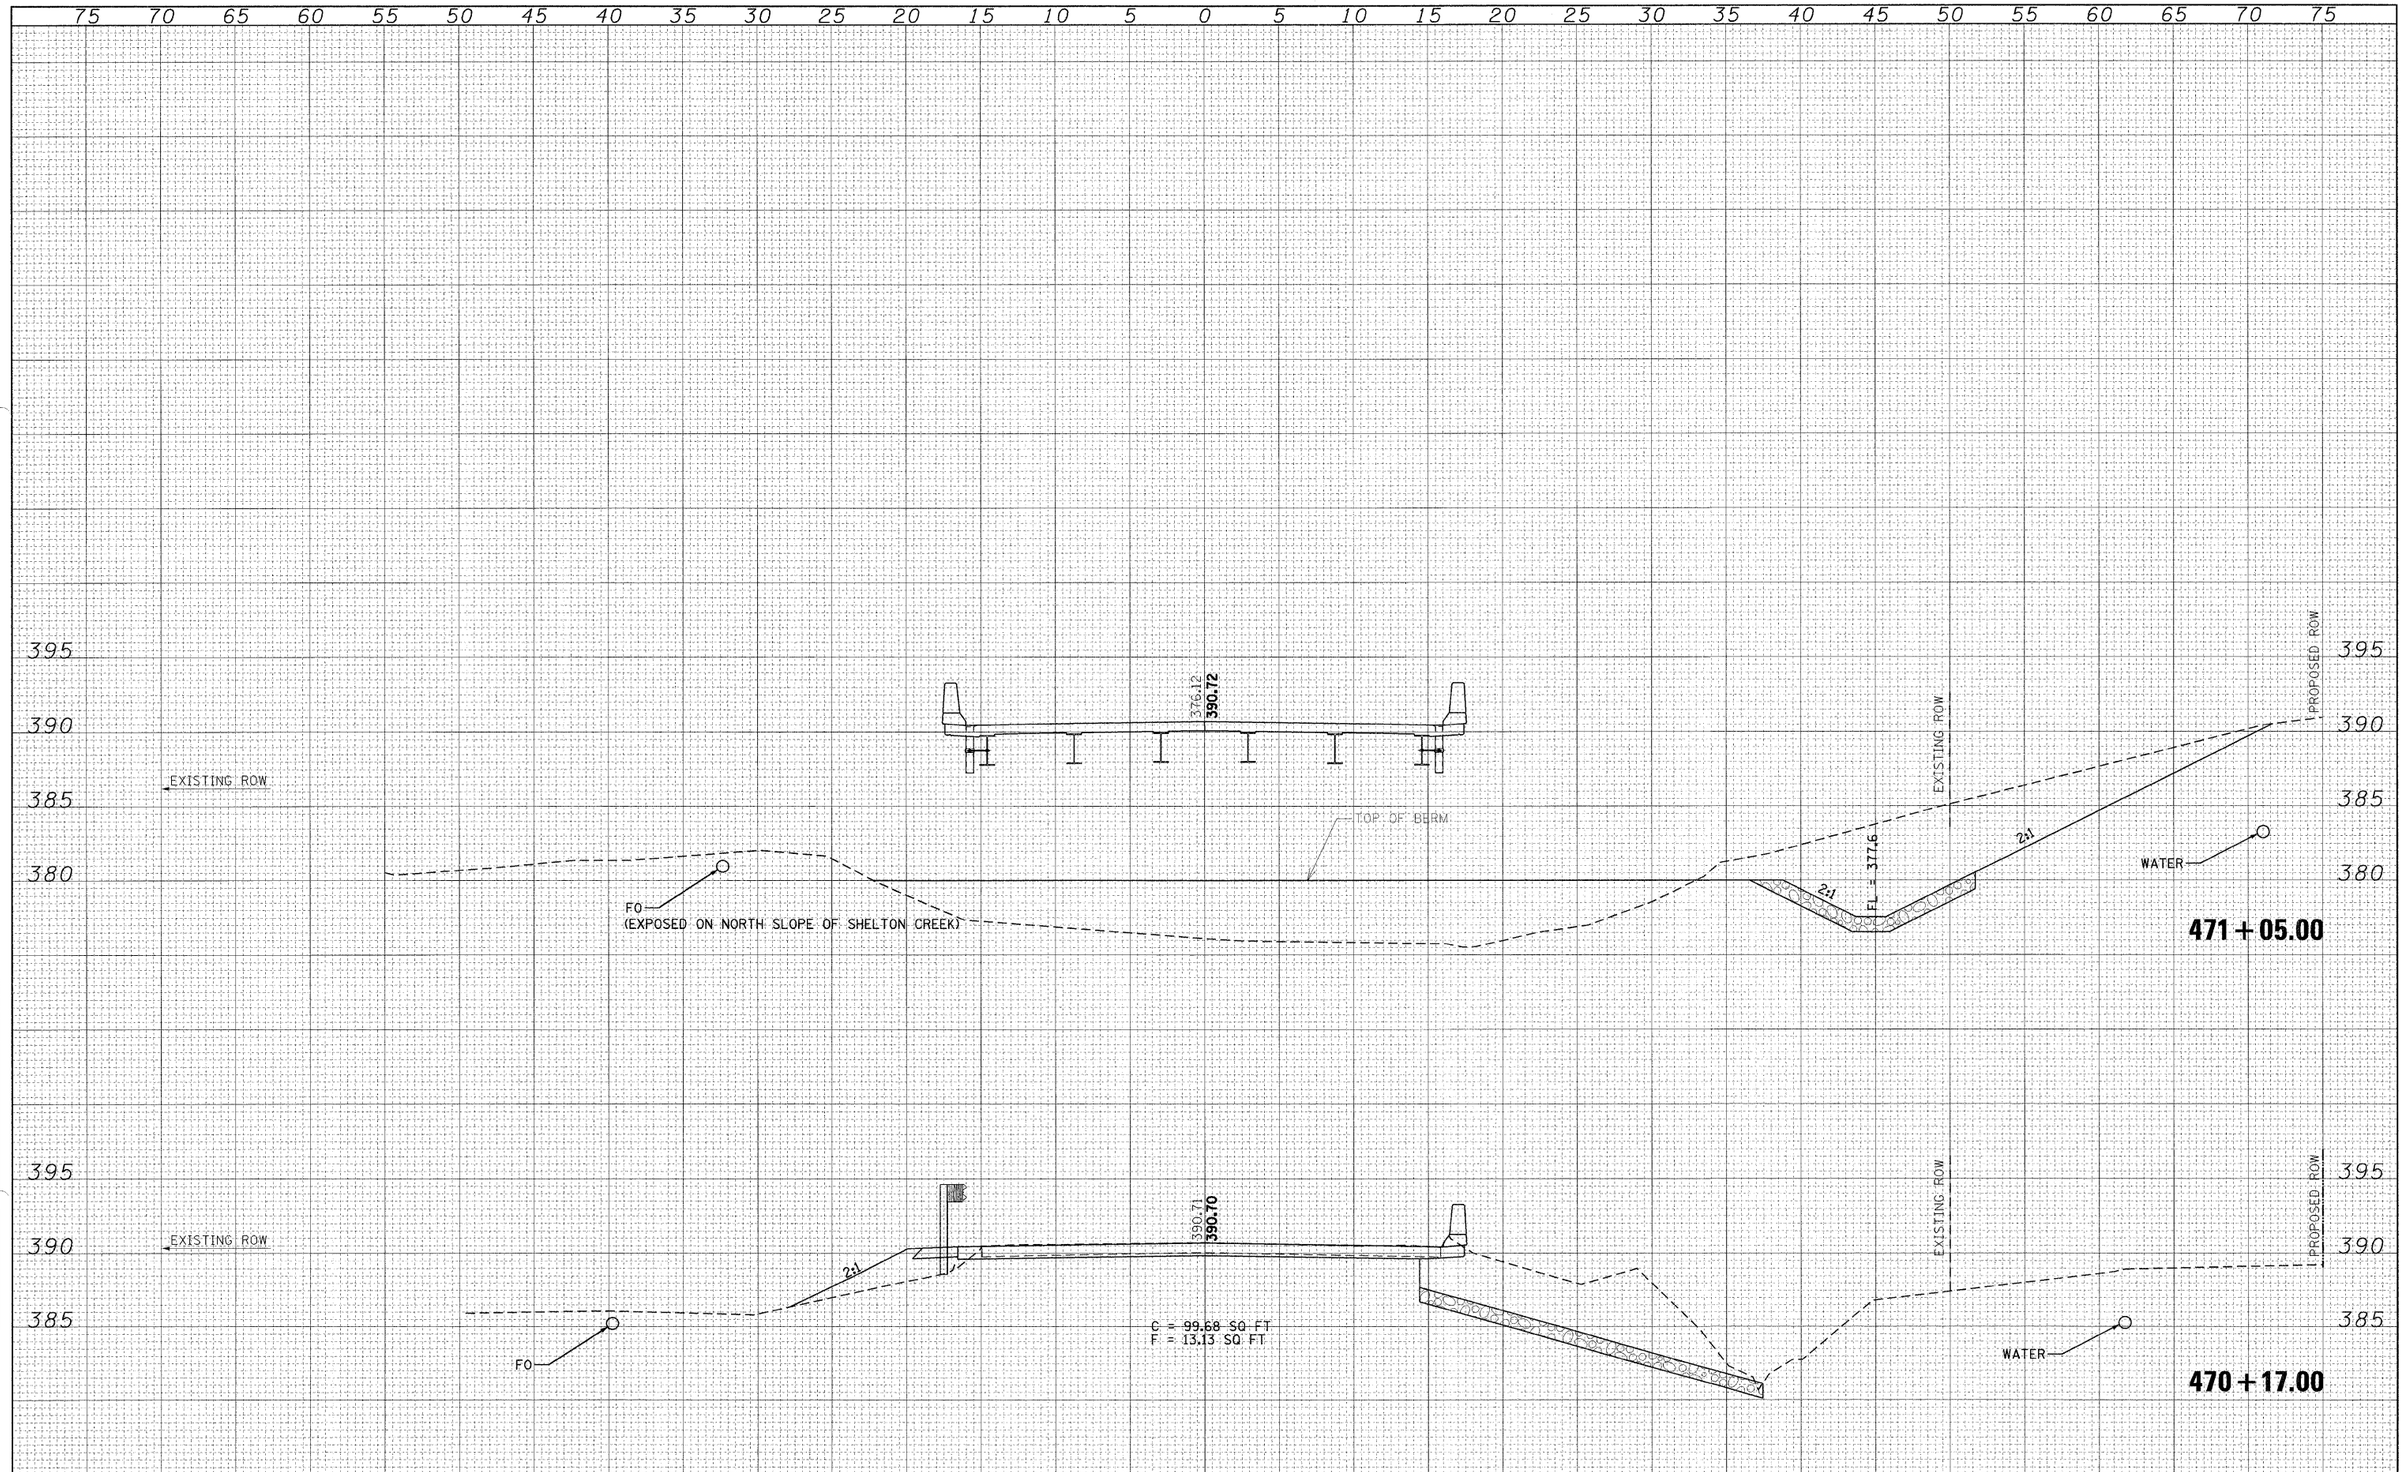

FILE NAME = d978016-sht-xssht.dgn	USER NAME = weaverlg	DESIGNED - APF	REVISED -	STATE OF ILLINOIS DEPARTMENT OF TRANSPORTATION	IL 242 CROSS SECTIONS
		DRAWN - APF	REVISED -		
		CHECKED - RSB	REVISED -		
	PLOT DATE = 01/15/2009	DATE - 1/15/2009	REVISED -		SHEET NO. 4 OF 8 SHEETS STA. 470+17 TO STA. 471+05

F.A. RTE.	SECTION	COUNTY	TOTAL SHEETS	SHEET NO.
776	(102)B-1	HAMILTON	53	23
		CONTRACT NO. 78016		
FED. ROAD DIST. NO.	ILLINOIS	FED. AID PROJECT		