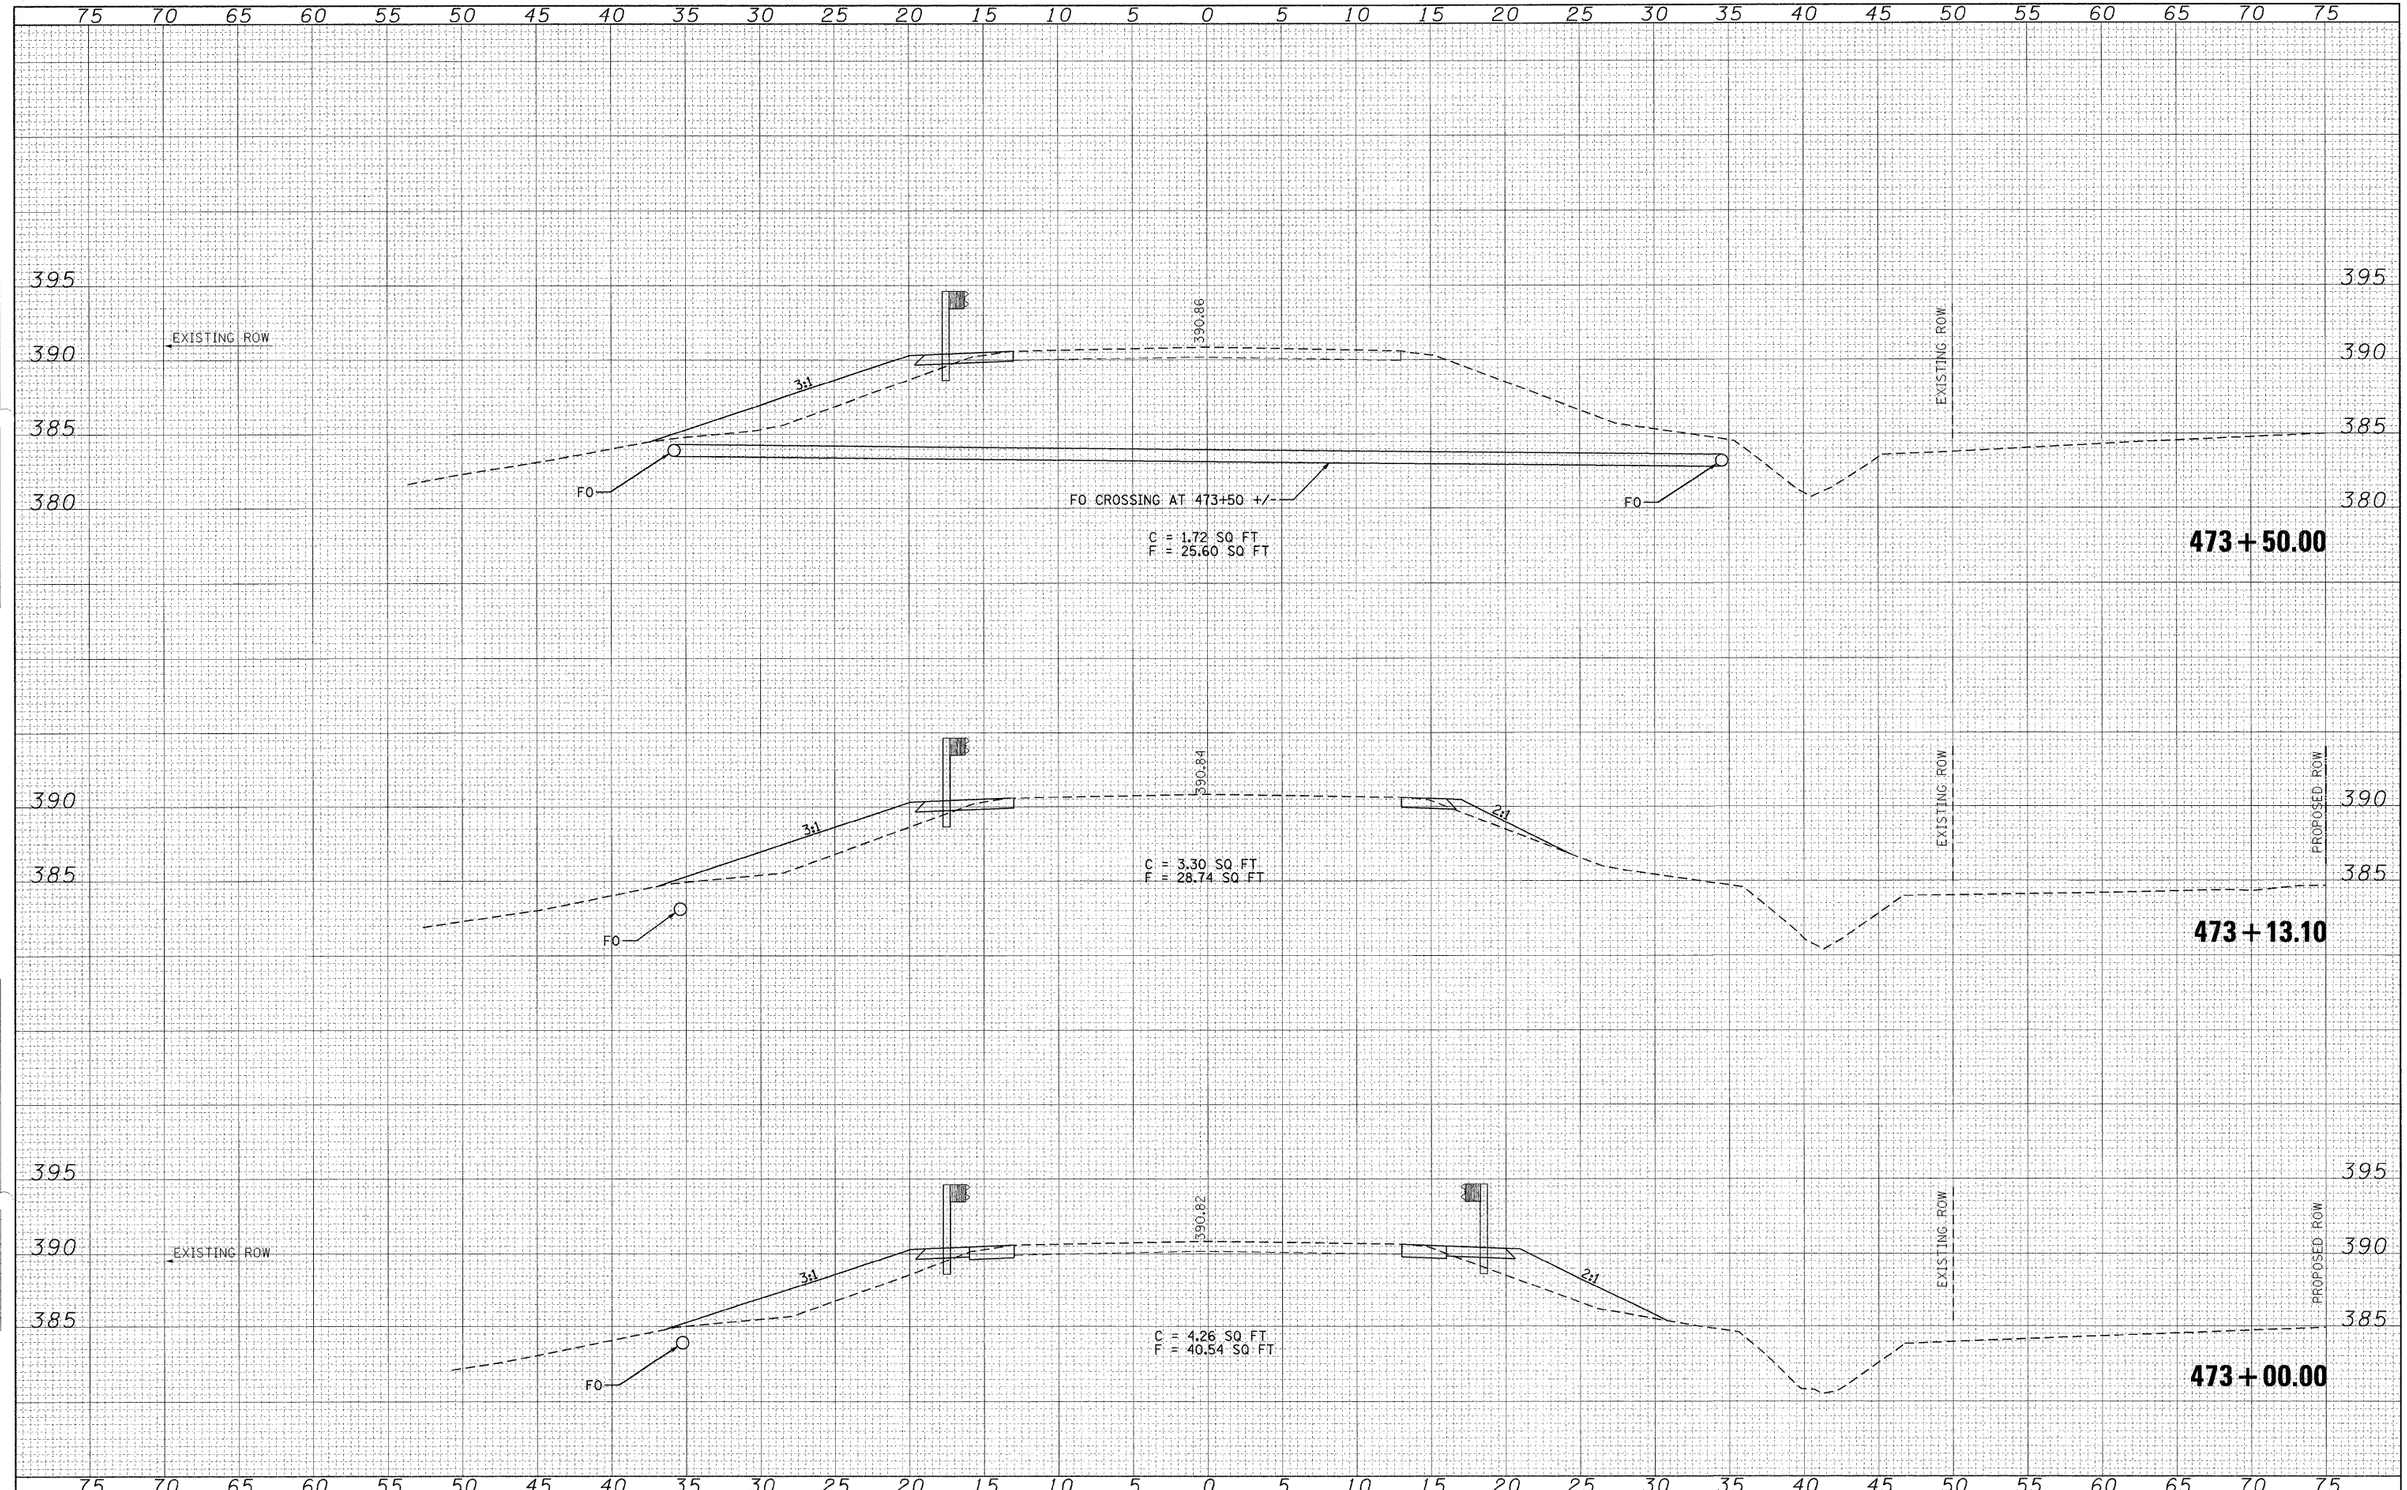

FINAL SURVEY	SURVEYED	BY	DATE
	PLOTTED		
NOTE BOOK	TEMPLATE		
	AREAS		
NO.	AREAS CHECKED		

ORIGINAL SURVEY	SURVEYED	BY	DATE
	PLOTTED		
NOTE BOOK	TEMPLATE		
	AREAS		
NO.	AREAS CHECKED		

FILE NAME = d978016-sht-xssht.dgn	USER NAME = weaverlg	DESIGNED - APF	REVISED -
		DRAWN - APF	REVISED -
		CHECKED - RSB	REVISED -
	PLOT DATE = 01/15/2009	DATE - 1/15/2009	REVISED -

STATE OF ILLINOIS
DEPARTMENT OF TRANSPORTATION

IL 242 CROSS SECTIONS

SHEET NO. 7 OF 8 SHEETS | STA. 473+00 TO STA. 473+50

F.A. RTE.	SECTION	COUNTY	TOTAL SHEETS	SHEET NO.
776	(102)B-1	HAMILTON	53	26
		CONTRACT NO. 78016		

FED. ROAD DIST. NO. | ILLINOIS | FED. AID PROJECT