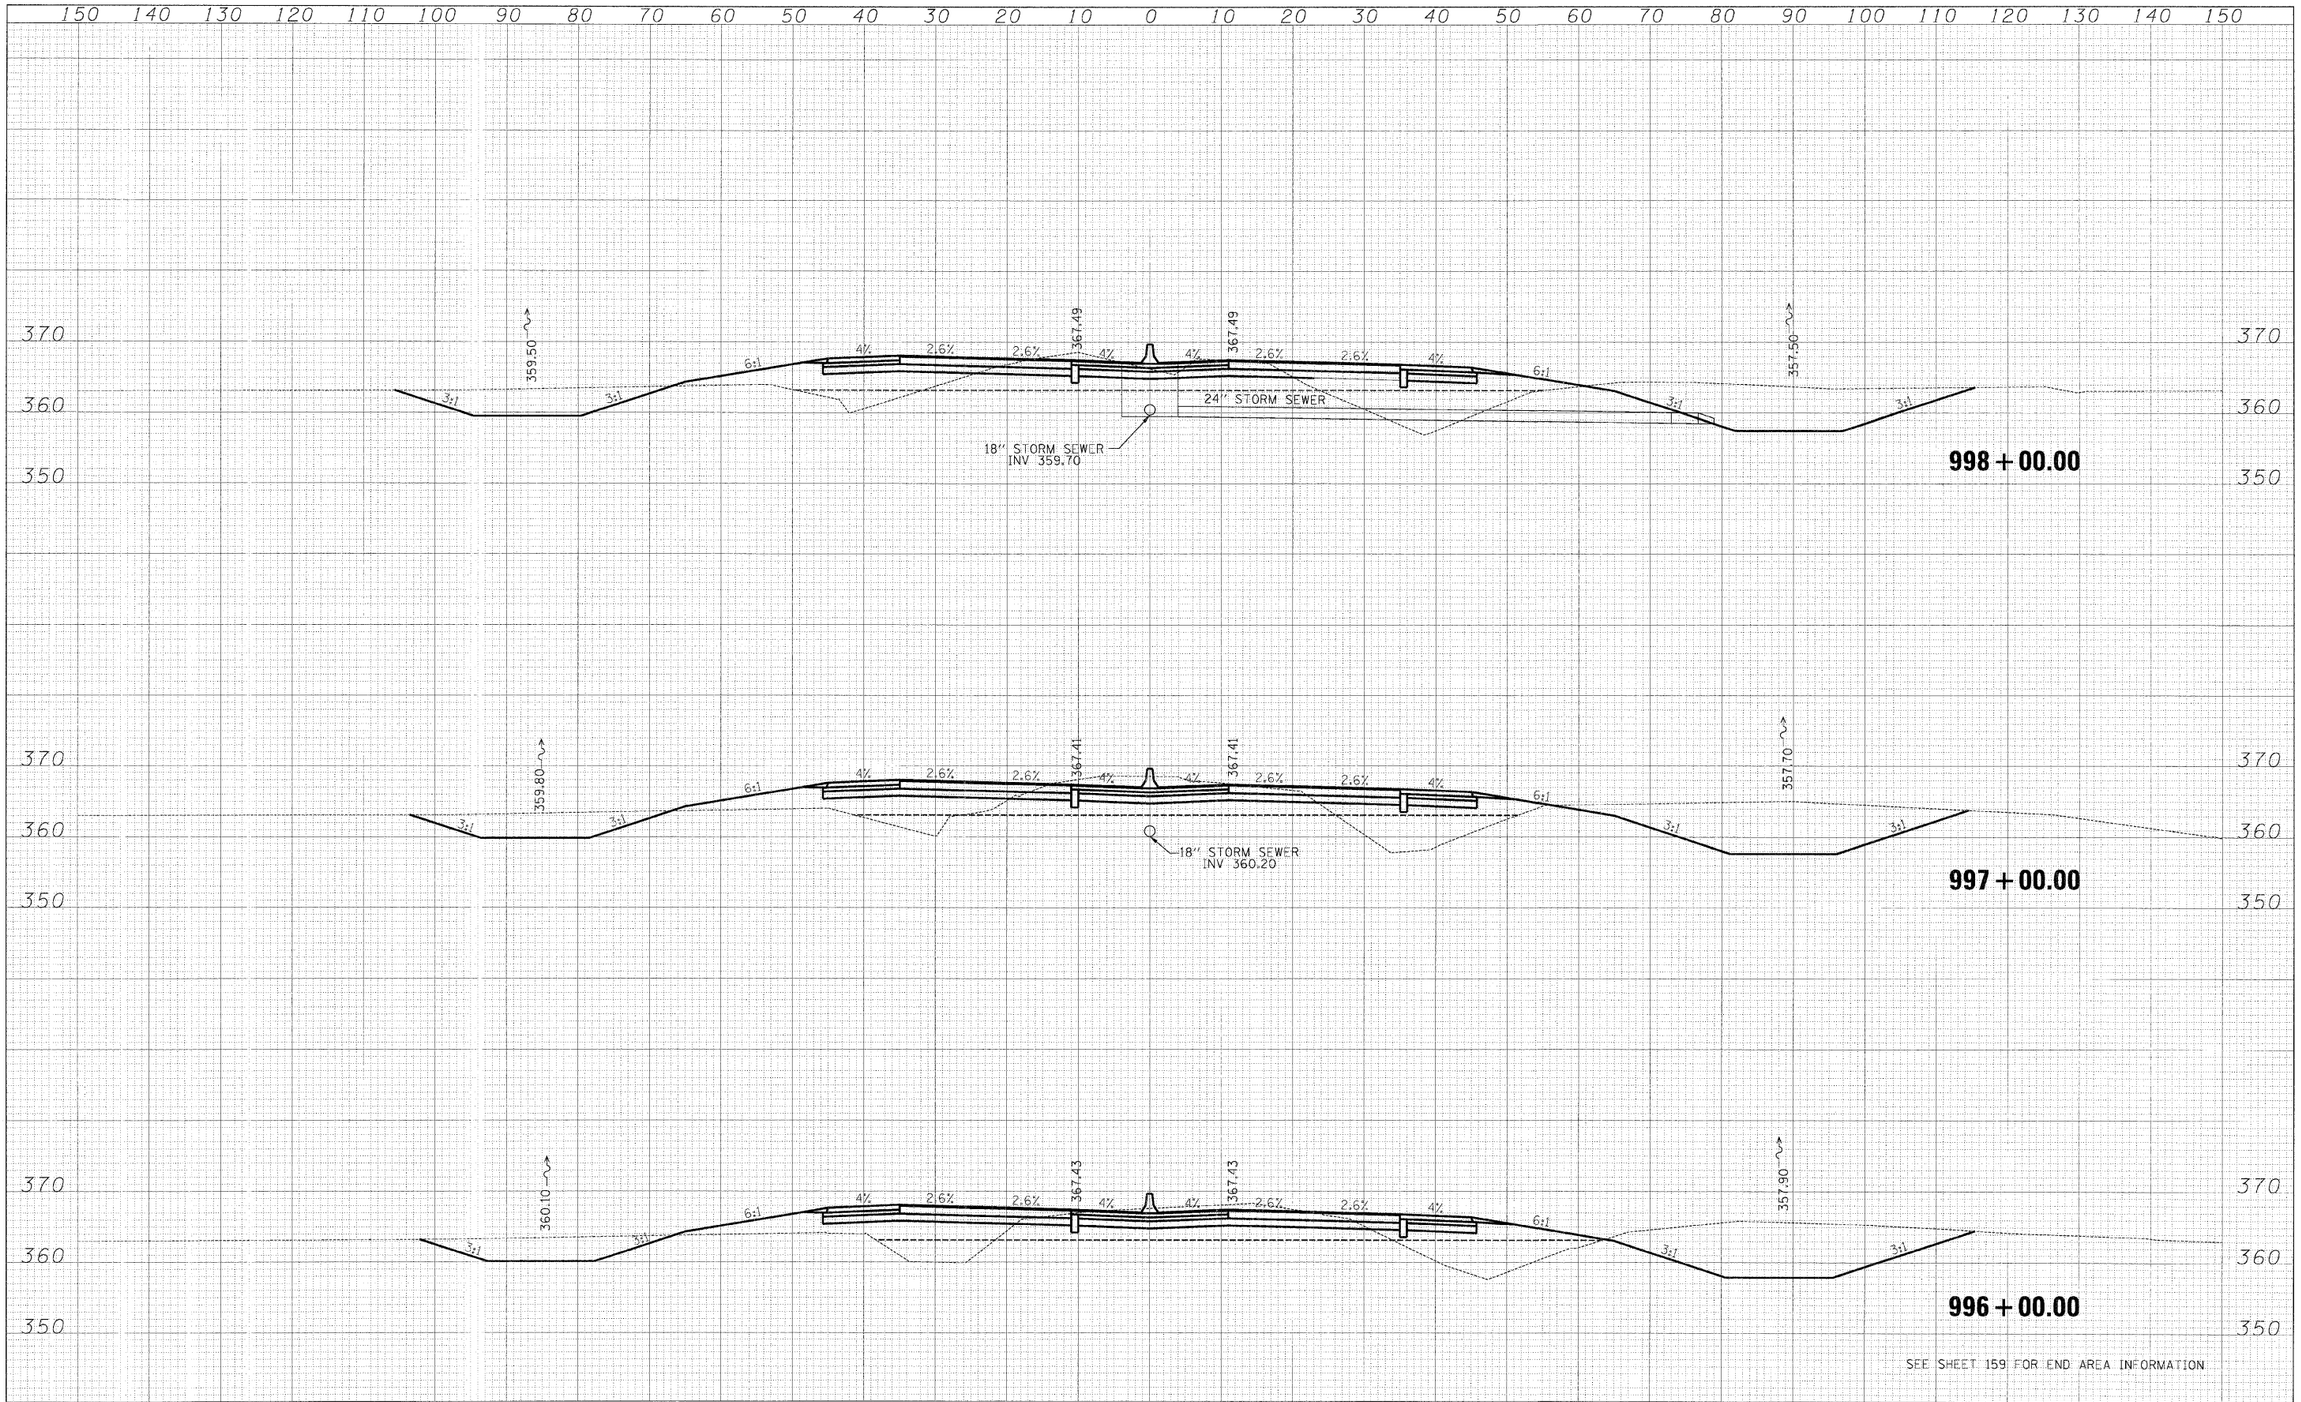

SEE SHEET 159 FOR END AREA INFORMATION

FINAL SURVEY	BY	DATE
SURVEYED		
PLOTTED		
TEMPLATE		
AREAS		
AREAS CHECKED		
NOTE BOOK NO.		

ORIGINAL SURVEY	BY	DATE
SURVEYED		
PLOTTED		
TEMPLATE		
AREAS		
AREAS CHECKED		
NOTE BOOK NO.		

FILE NAME = IL13_west_xsec_sheets.dgn

USER NAME = bweigand

PLOT SCALE = 1:0

PLOT DATE = 2/2/2024

DESIGNED - BJW	REVISED -	
DRAWN - DMS	REVISED -	
CHECKED - JPN	REVISED -	
DATE - 02-02-09	REVISED -	

STATE OF ILLINOIS
DEPARTMENT OF TRANSPORTATION

CROSS SECTIONS–ILL 13 RELOCATION

SCALE: | SHEET NO. OF SHEETS | STA. 996+00.00 TO STA. 998+00.00

F.A. RTE.	SECTION	COUNTY	TOTAL SHEETS	SHEET NO.
331	3-2, 8X-1, (8X-1)B ,4-2	SALINE	177	220

CONTRACT NO. 78058

FED. ROAD DIST. NO. | ILLINOIS | FED. AID PROJECT