ROUTE NO.	SECTION	COUNTY	TOTAL SHEETS	SHEET NO.
F.A.P. 60	07-00172-00-BR	STEPHENSON	31	6
FED. ROAD DIST. NO. 7	ILLINOIS	FED. AID PROJECT-	BRS-6001(21)	

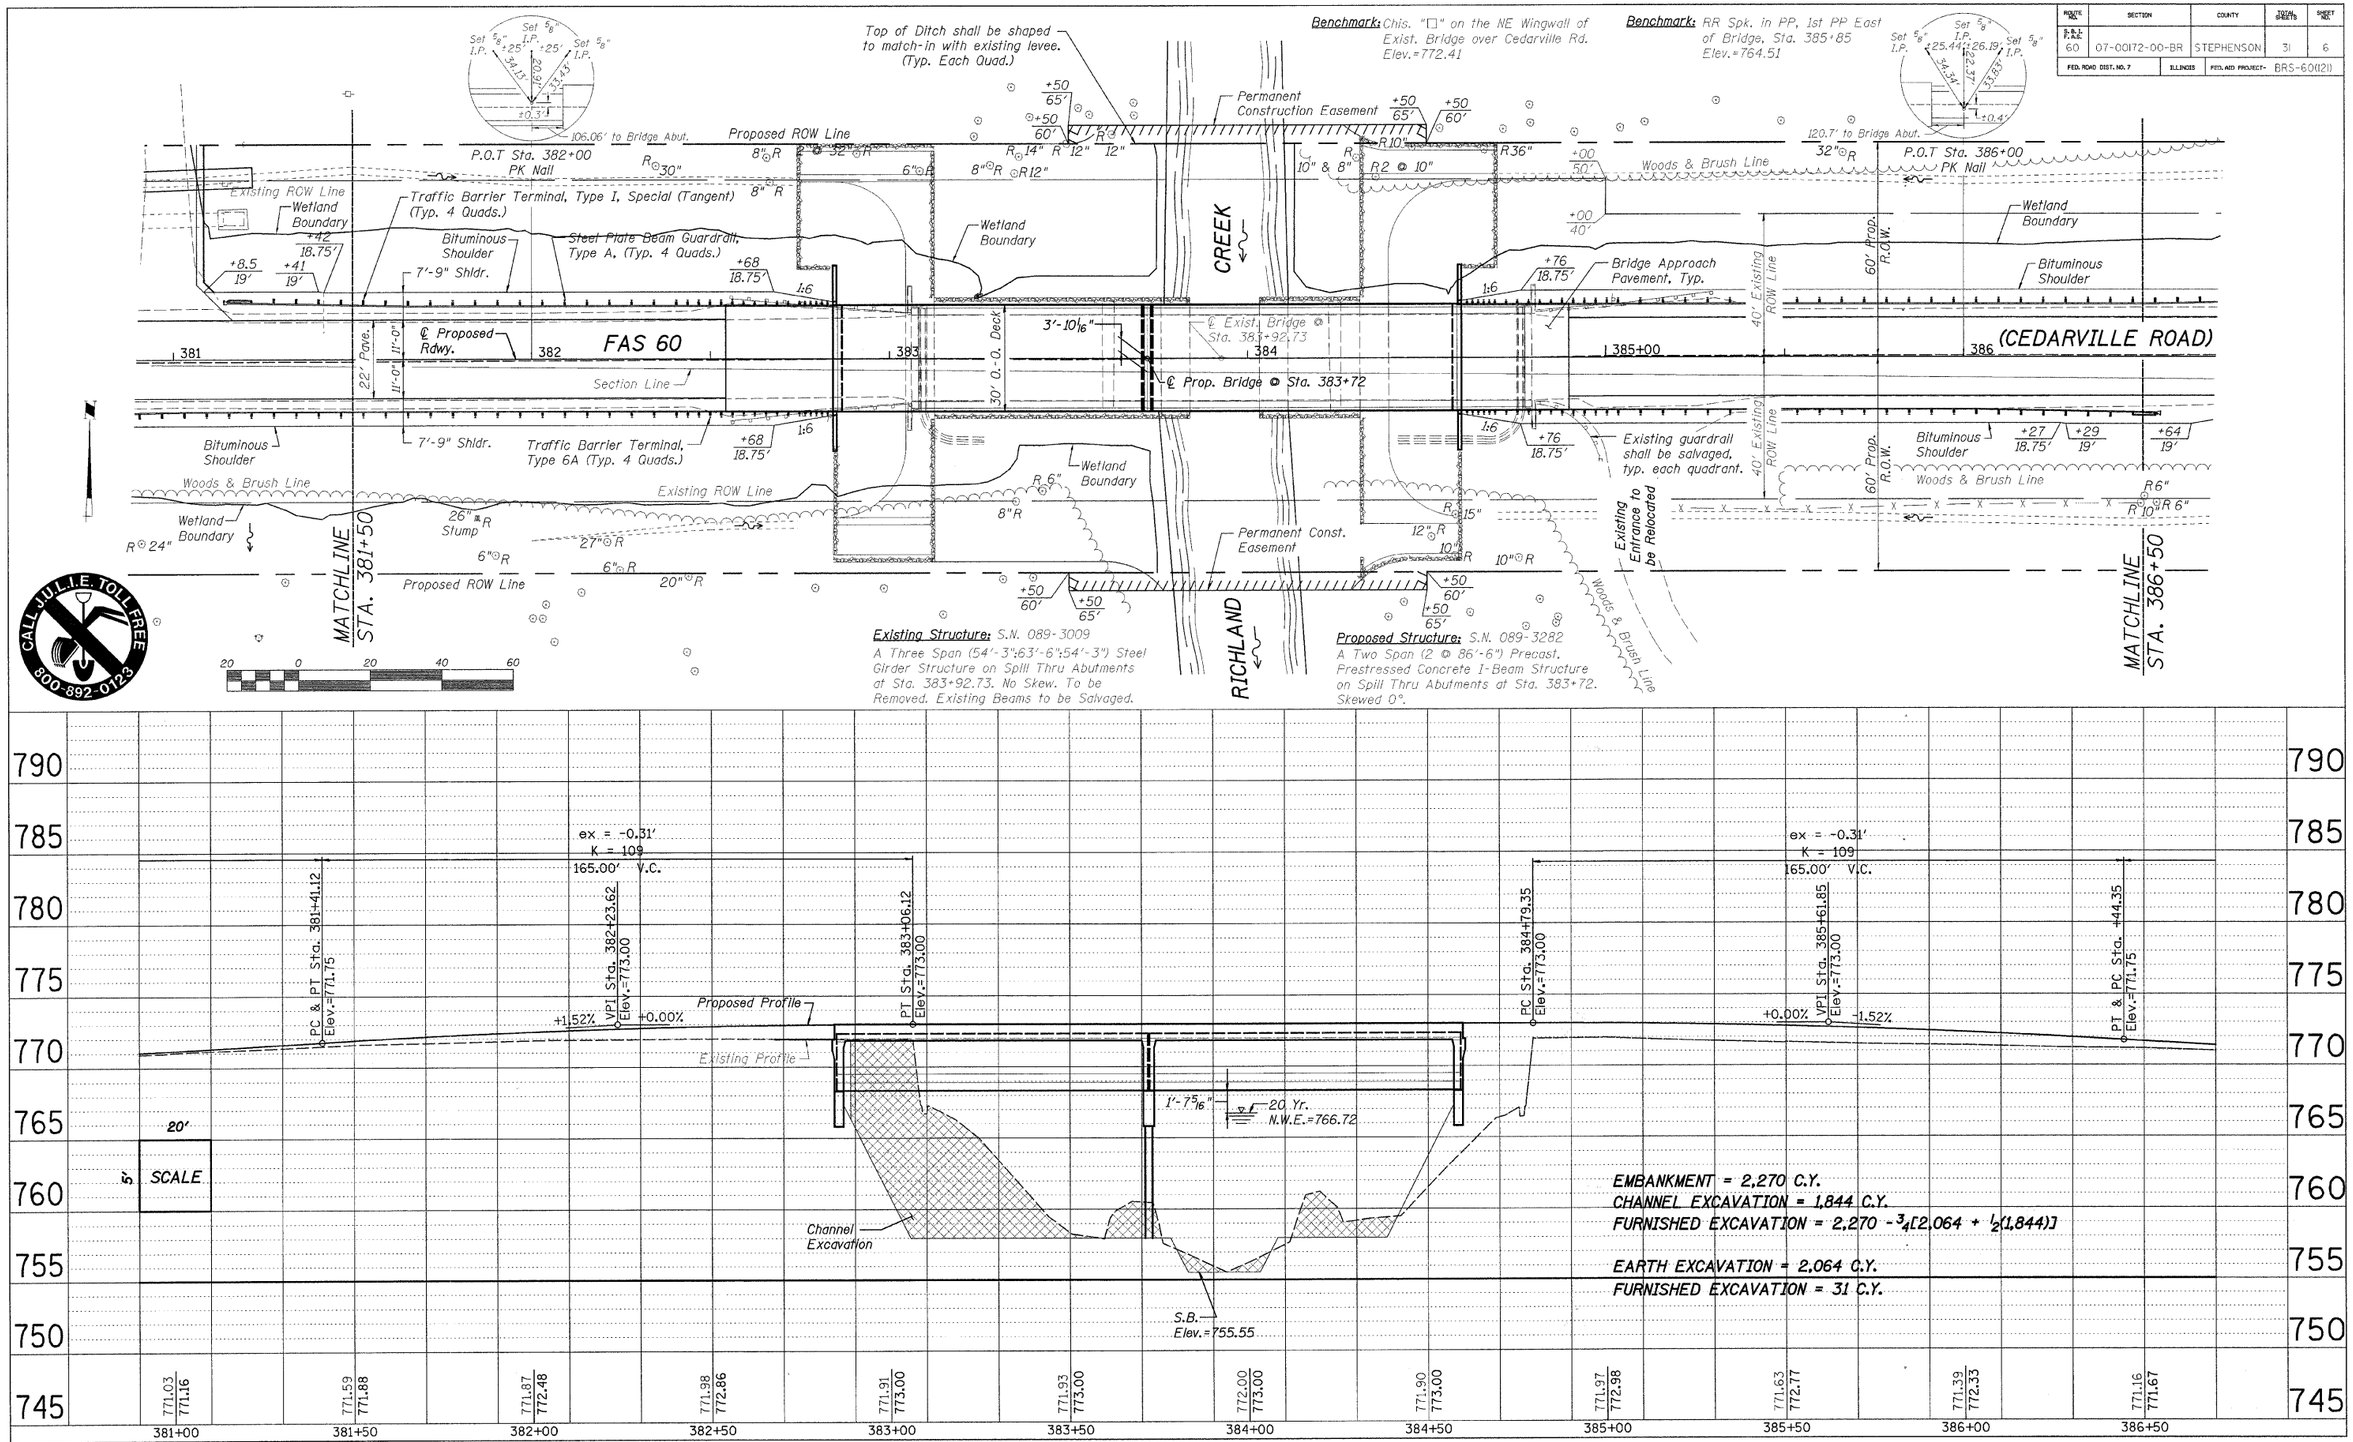

CEDARVILLE ROAD