85436

| ROUTE NO. | SECTION | COUNTY | TOTAL SHEETS | SHEET NO. |
|---|---|---|---|---|
| S.B.I. F.A.S. 60 | 07-00172-00-BR | STEPHENSON | 31 | 13 |
| FED. ROAD DIST. NO. 7 | ILLINOIS | FED. AID PROJECT- BRS-60(121) | | |

*Structural Sheet 4 of 14*

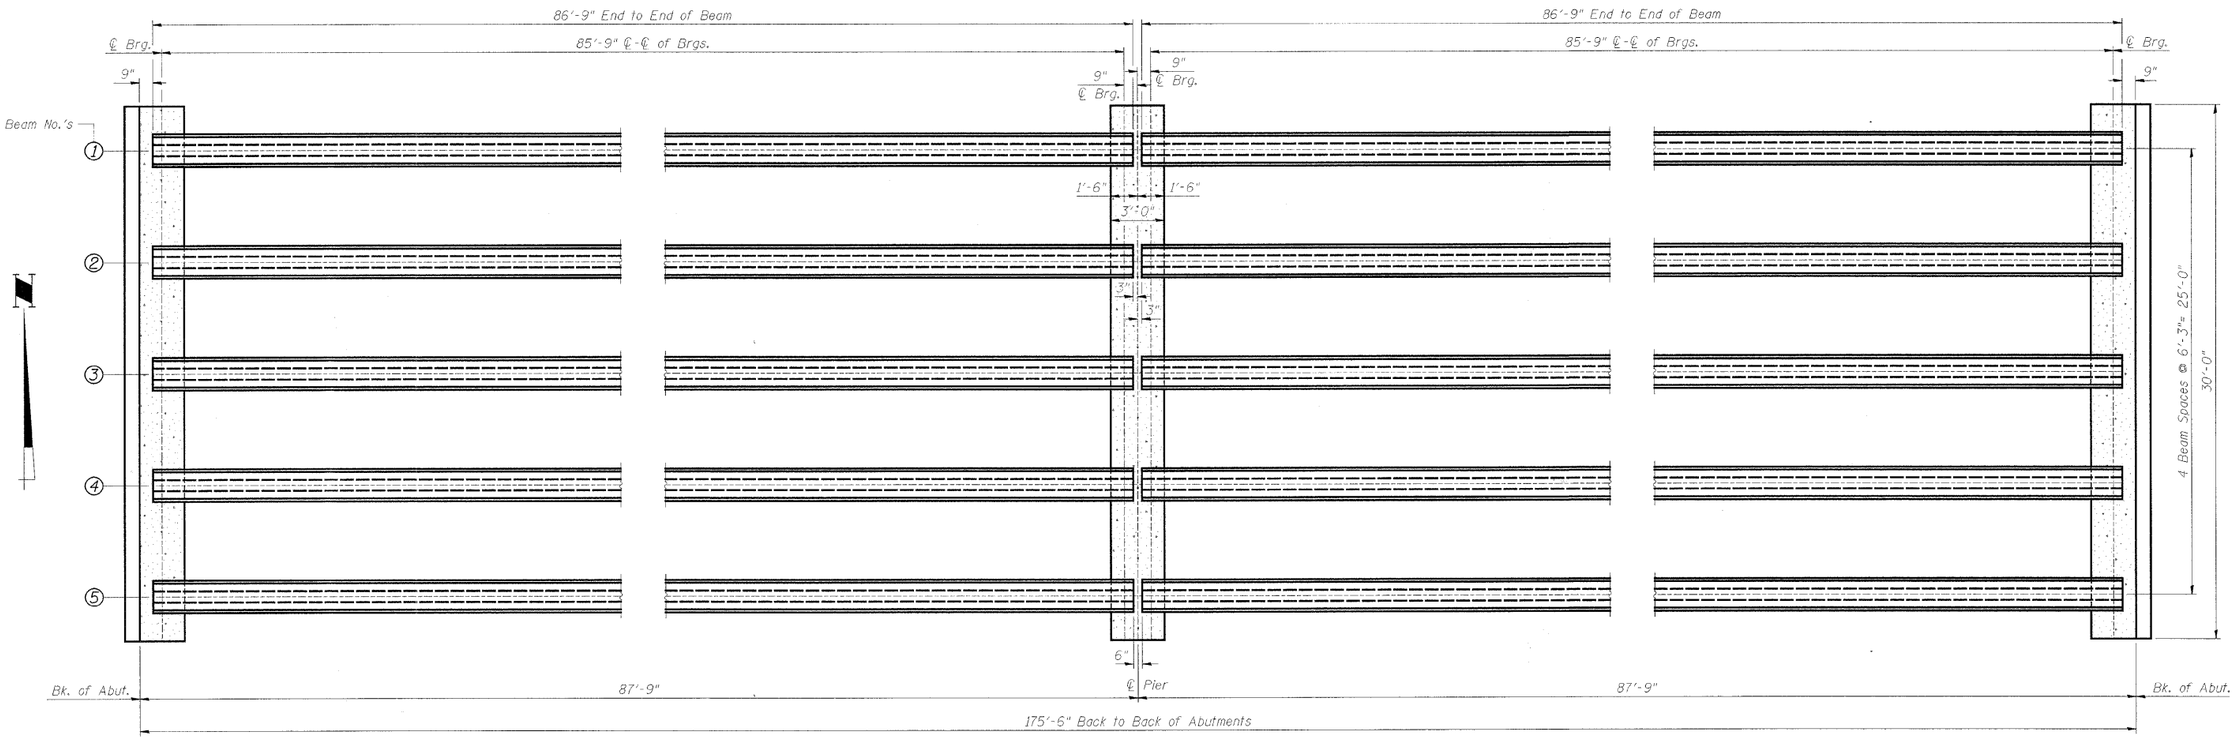


FRAMING PLAN

FRAMING PLAN
CEDARVILLE ROAD (FAS 60) OVER RICHLAND CREEK
STA. 383+72 (S.N. 089-3282)
SECTION 07-00172-00-BR
STEPHENSON COUNTY
WHA #1106D07