ROUTE NUMBER	SECTION	COUNTY	TOTAL SHEETS	SHEET NO.
1281	09-00648-00-BR	LASALLE	12	6
FED. ROAD DIST. NO.7		ILLINOIS	PROJECT BRS-1281(103)	
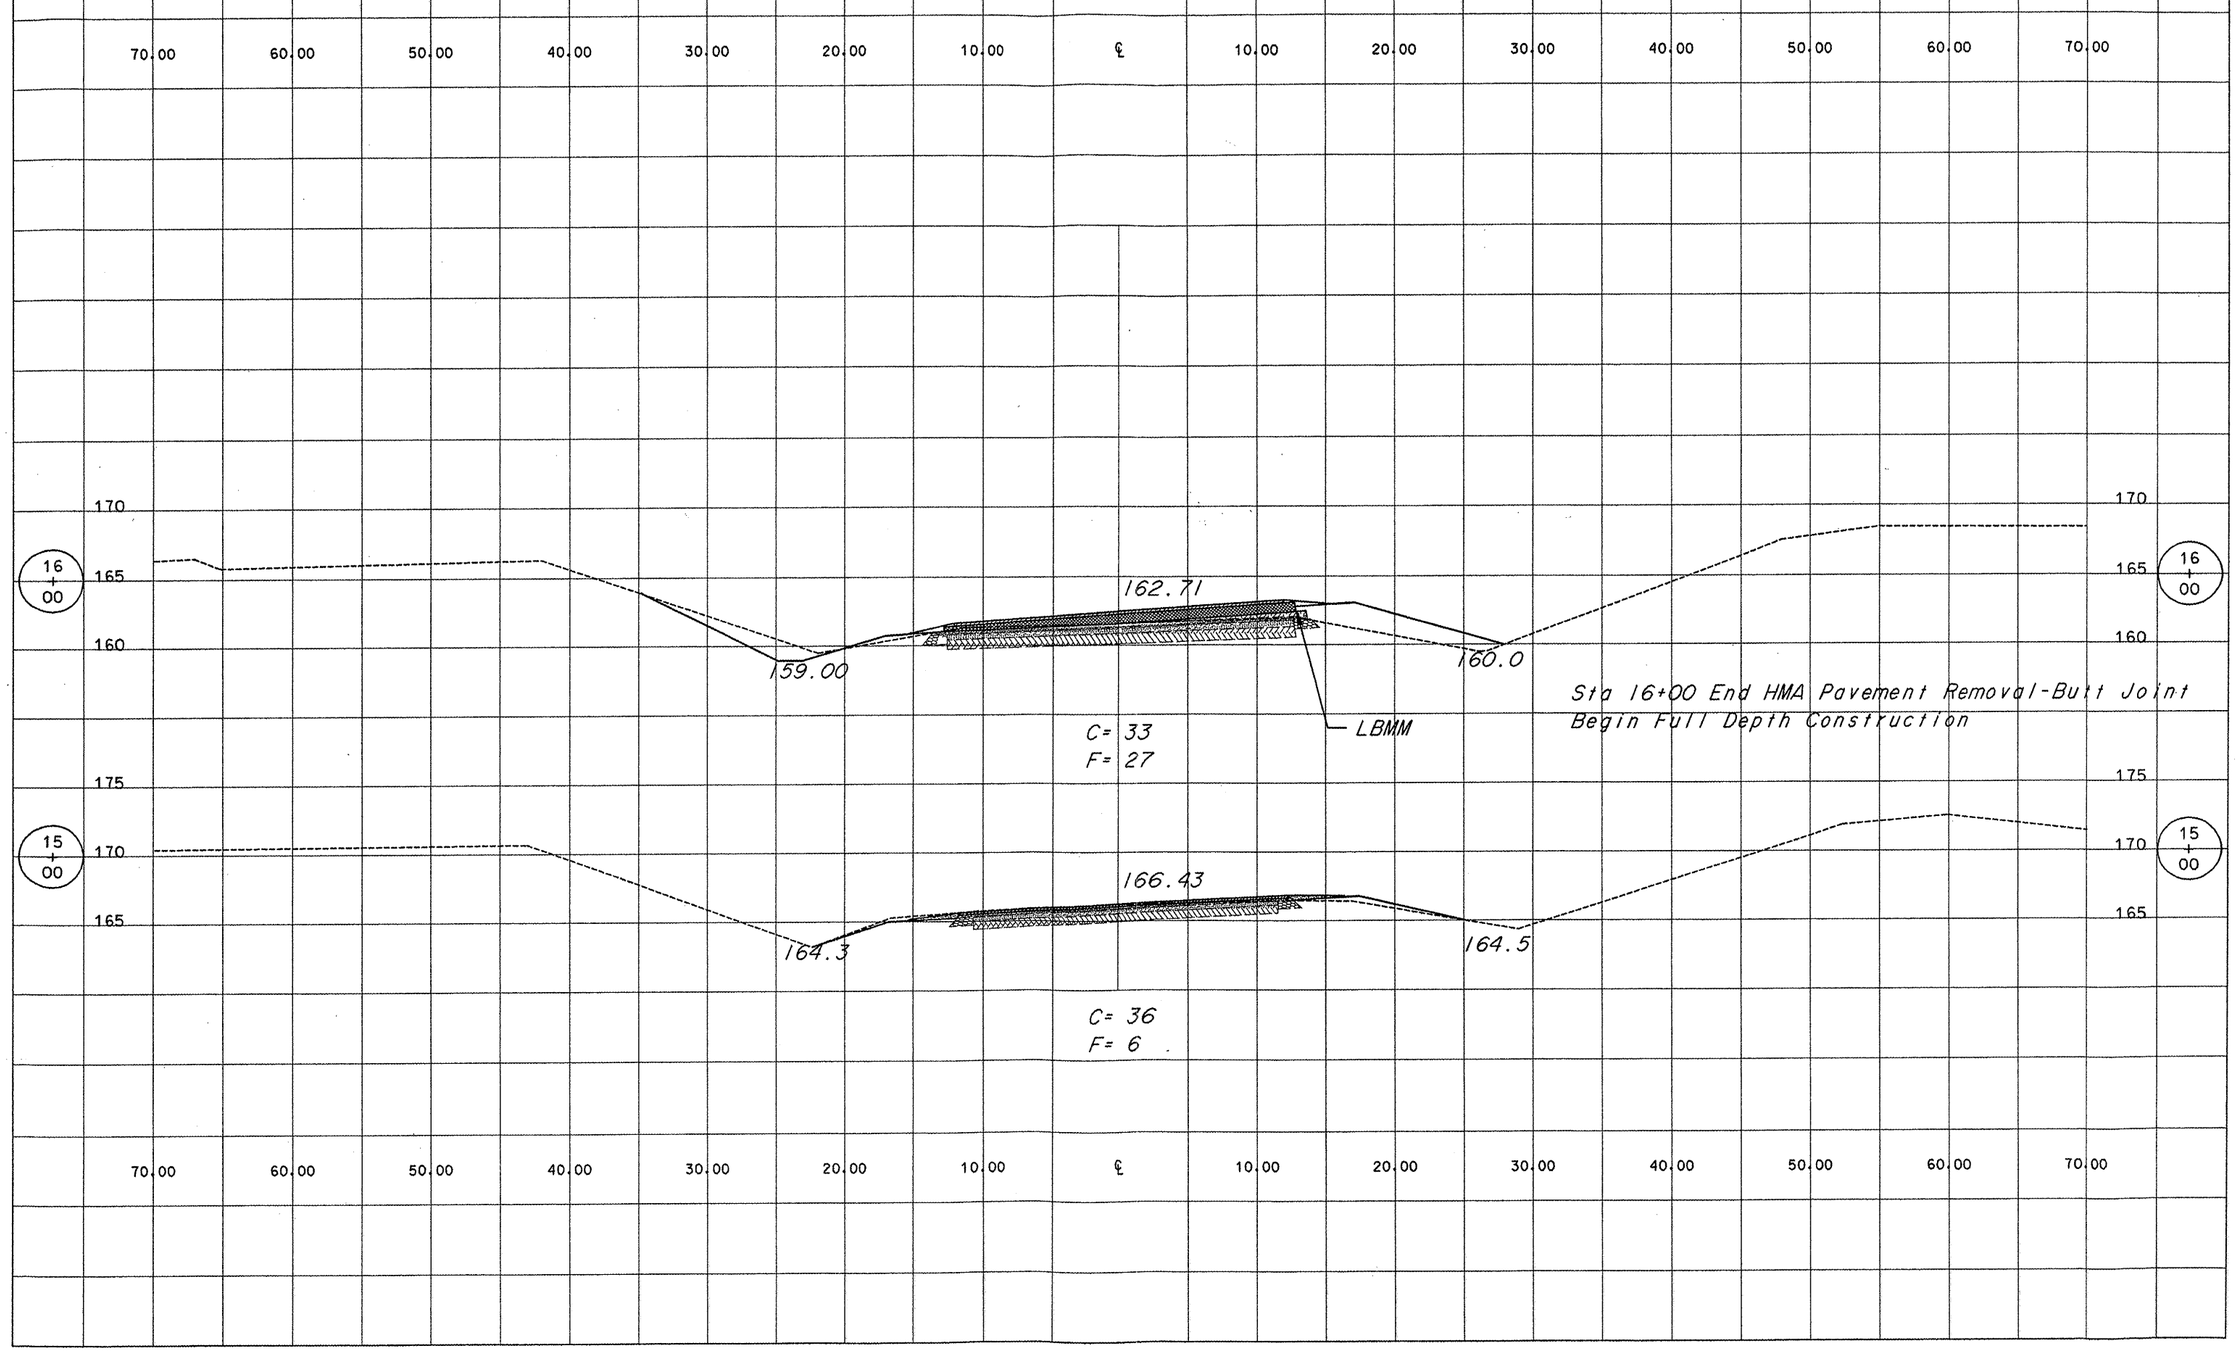
JOB NO. C-93-064-08 CONTRACT NO. 87367