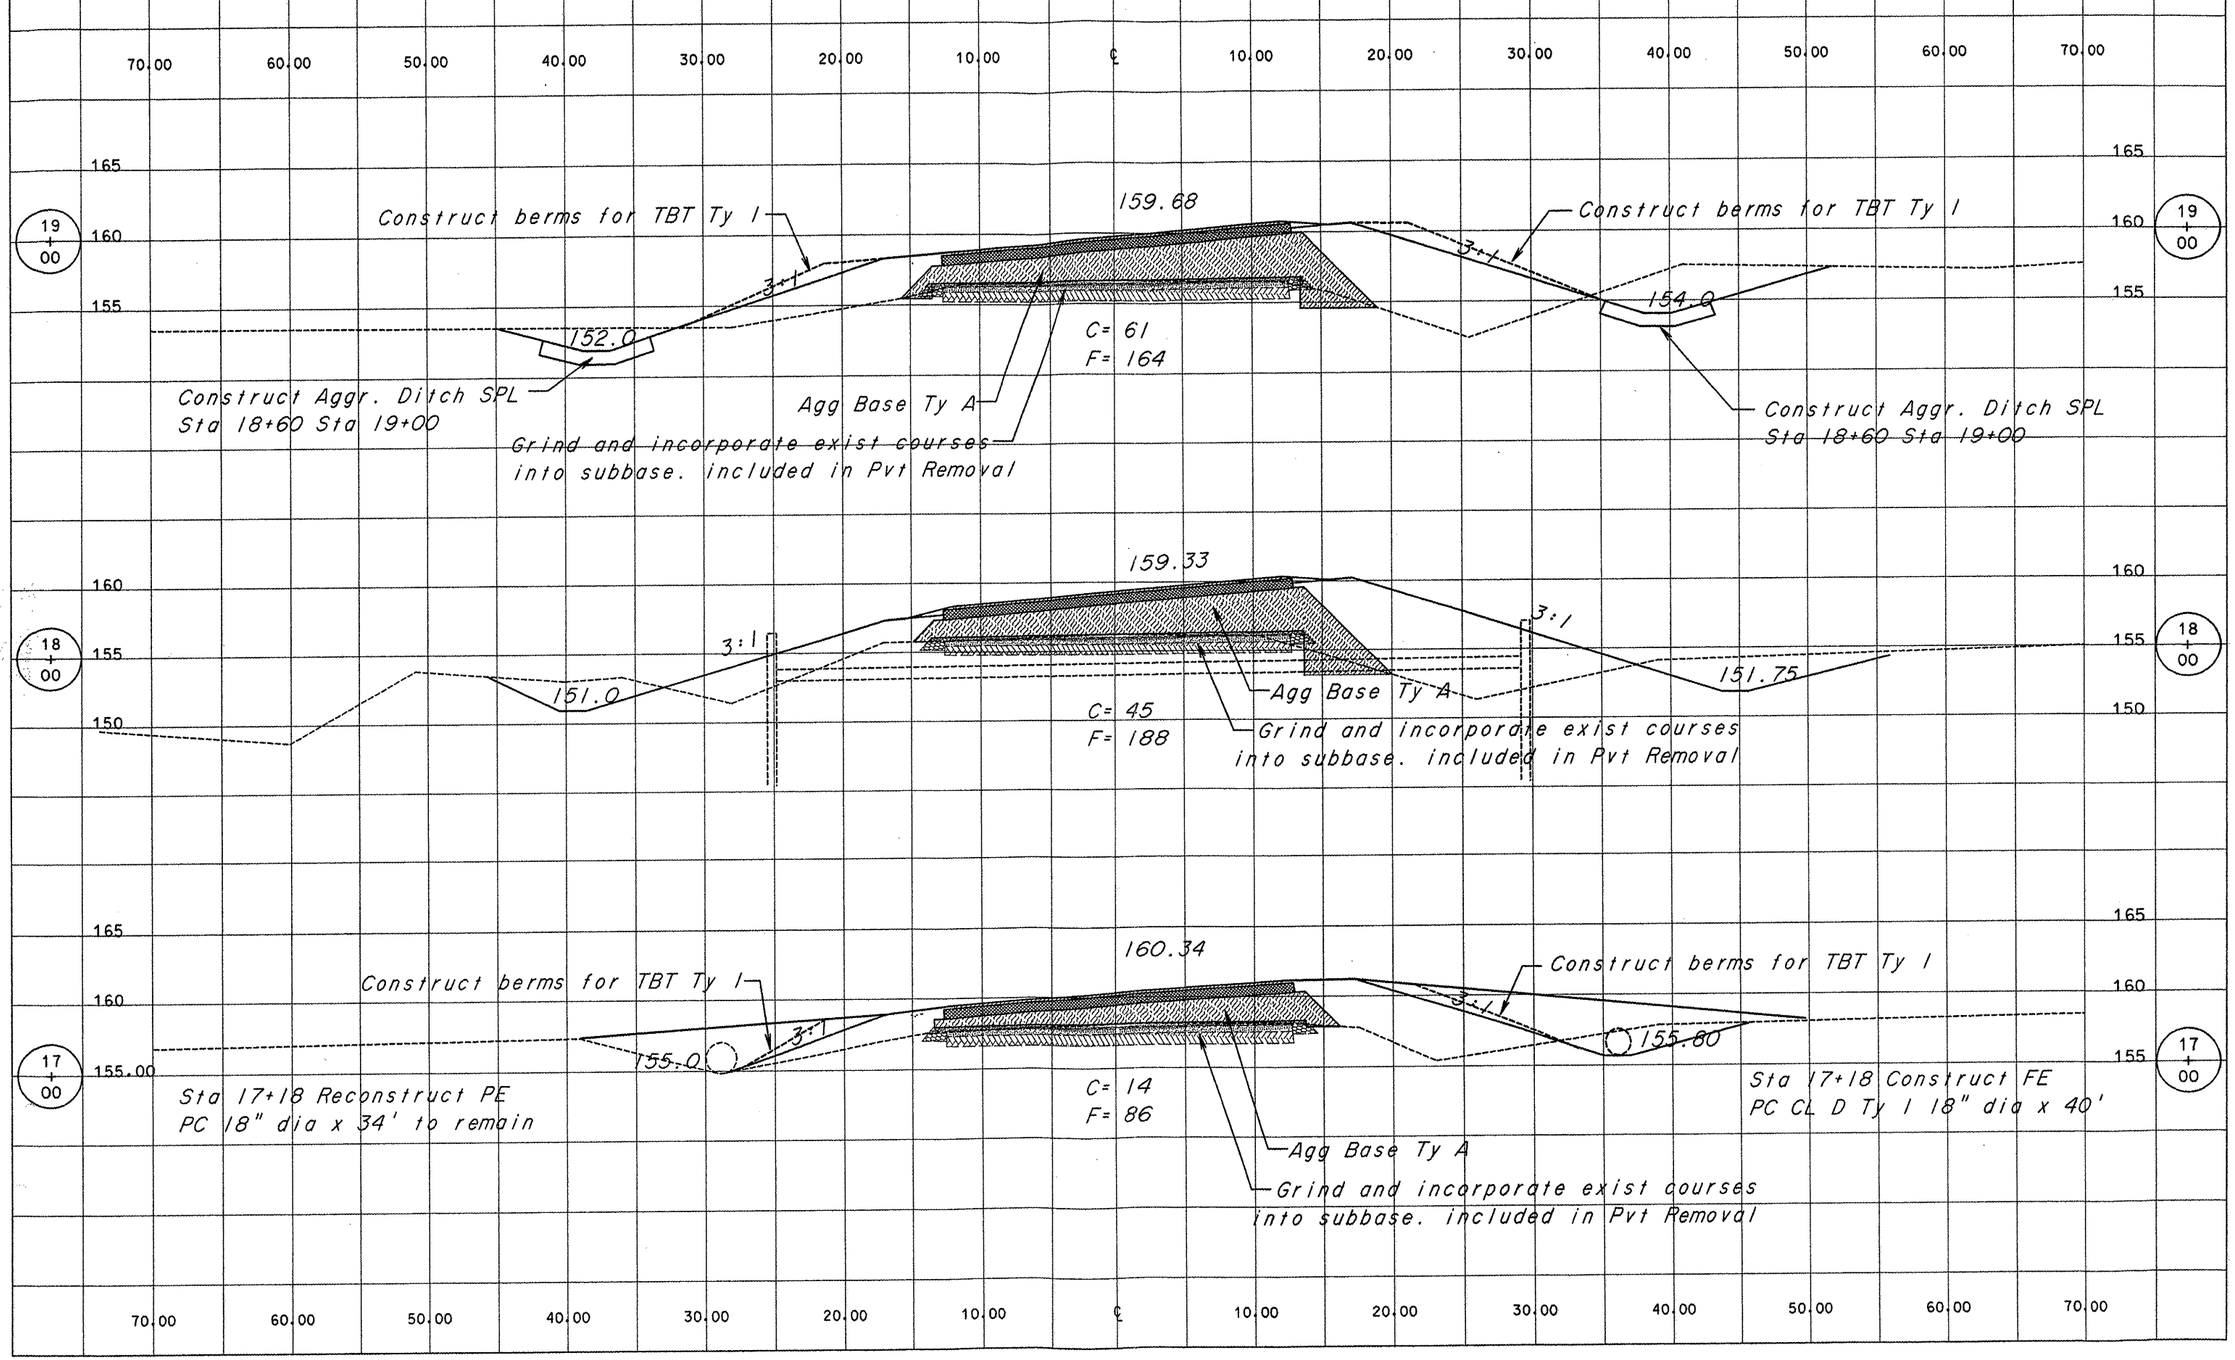ROUTE NUMBER	SECTION	COUNTY	TOTAL SHEETS	SHEET NO.
1281	09-00648-00-BR	LASALLE	12	7
FED. ROAD DIST. NO.7	ILLINOIS	PROJECT BRS-1281(103)		
JOB NO.	C-93-064-08	CONTRACT NO. 87367