ROUTE NO.	SECTION	COUNTY	TOTAL SHEETS	SHEET NO.
FAS 495	95-00215-01-RS	PIATT	21	12
FED. ROAD DIST. NO. 7	ILLINOIS	PROJECT		

CONTRACT NO. 91383

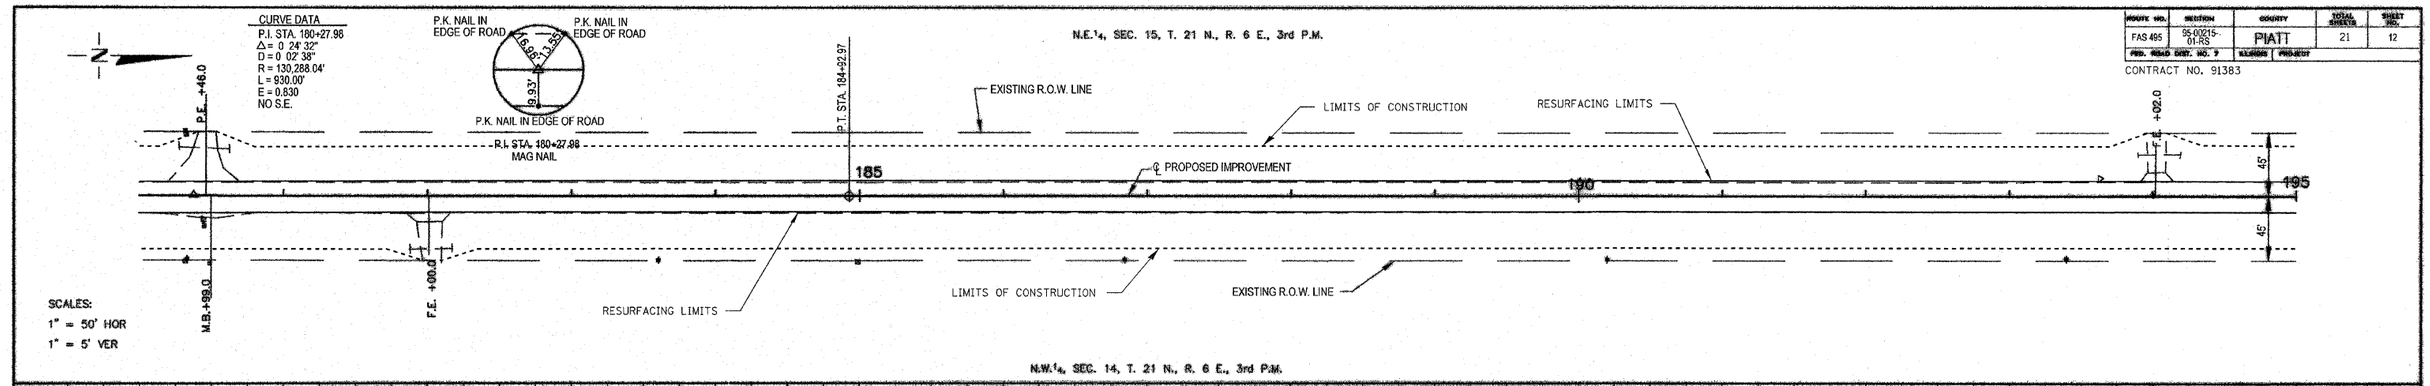

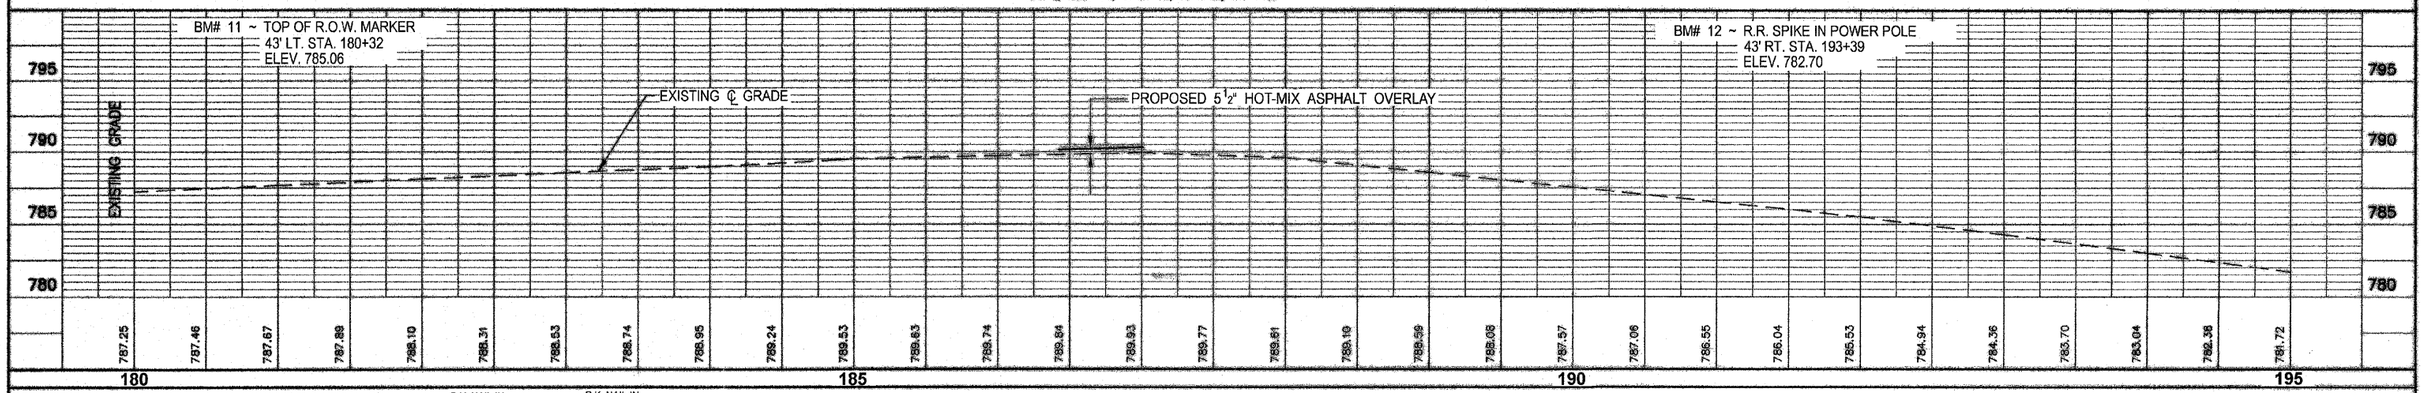

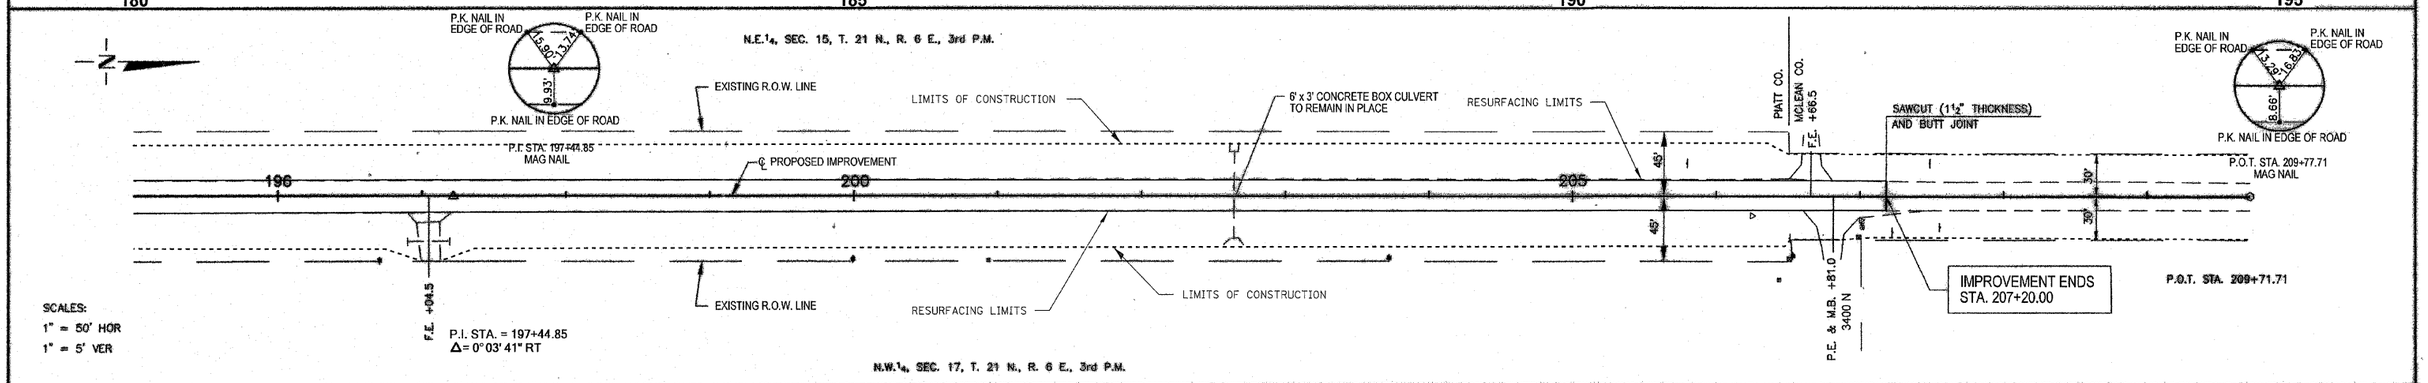

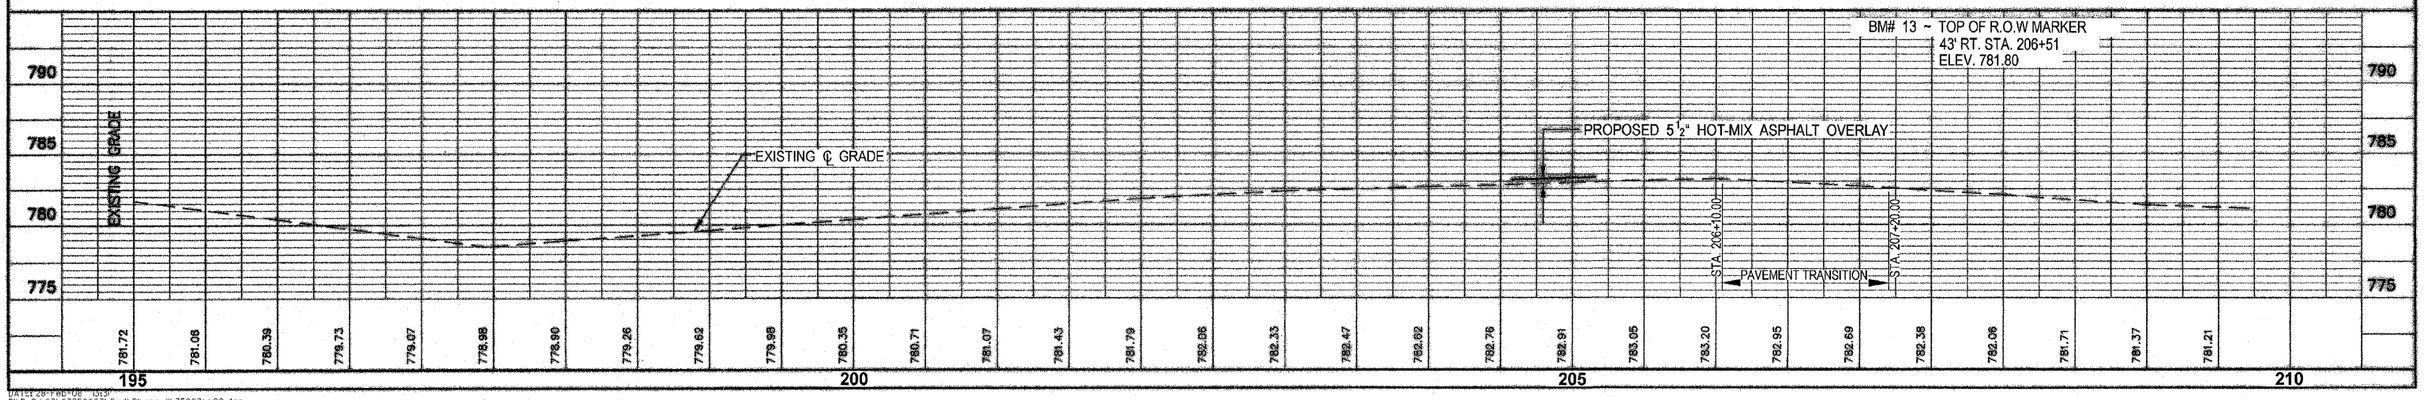

DATE: 28-Feb-08 13:31
FILE: P:\03\03750007\Cad\Phase II\75007pp08.dgn