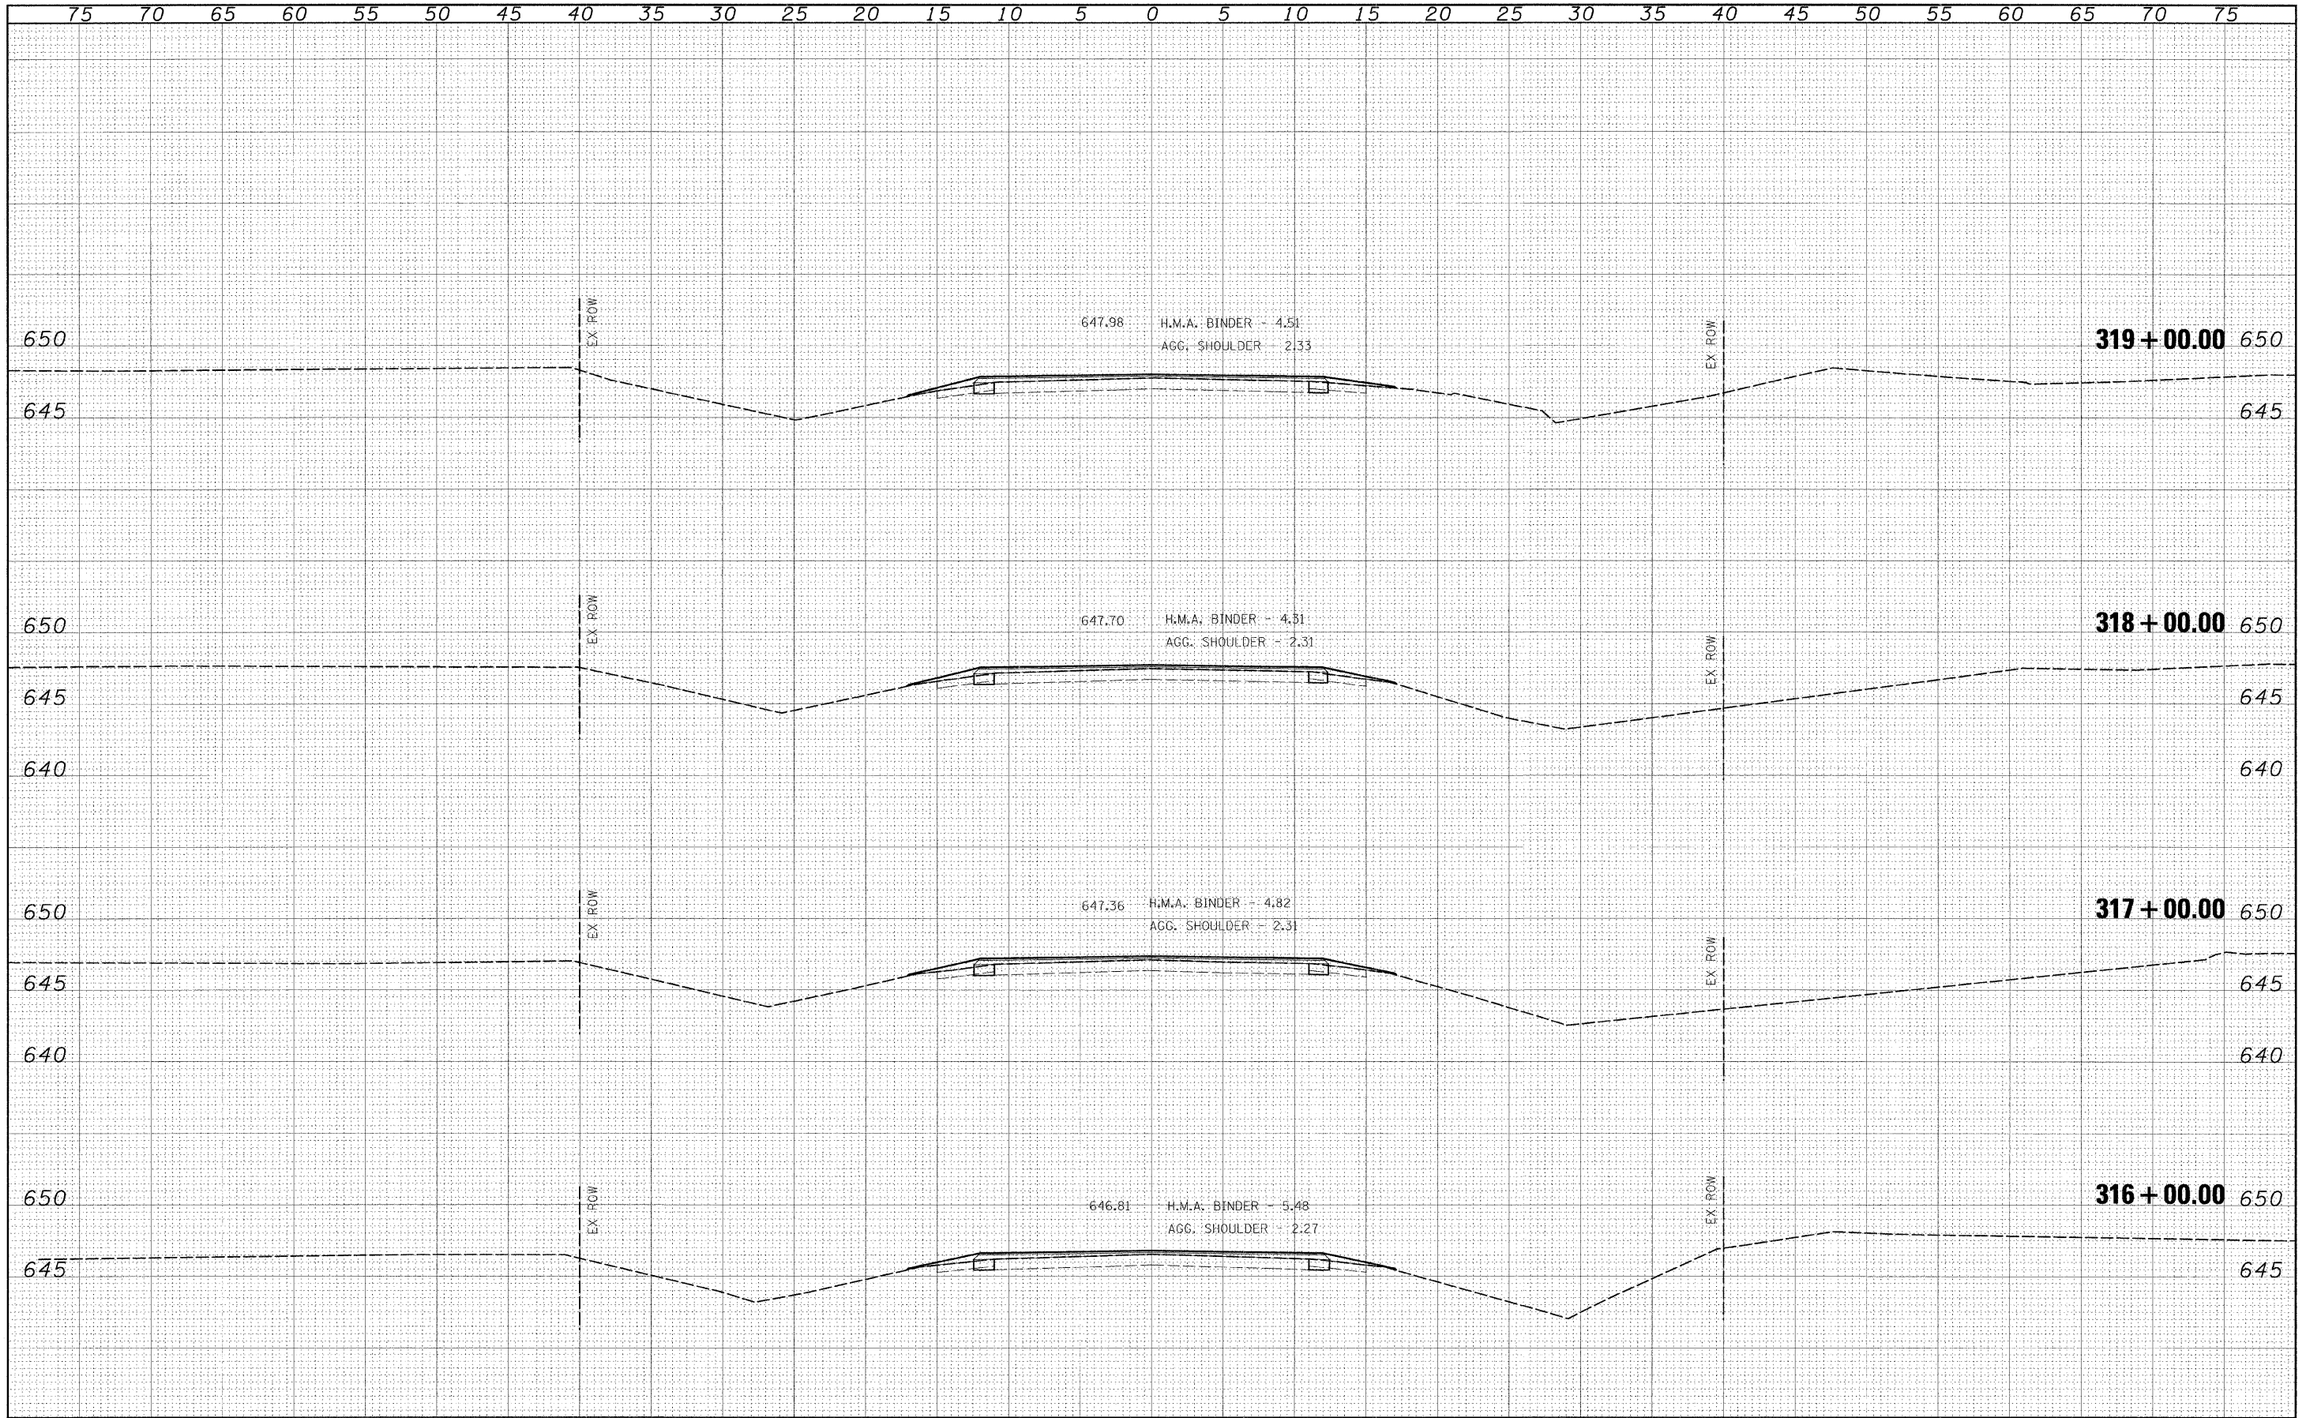

FINAL SURVEY	BY	DATE
SURVEYED		
PLOTTED		
TEMPLATE		
AREAS		
AREAS CHECKED		
NOTE BOOK		
NO.		

ORIGINAL SURVEY	BY	DATE
SURVEYED		
PLOTTED		
TEMPLATE		
AREAS		
AREAS CHECKED		
NOTE BOOK		
NO.		

FILE NAME = $FILEL$

USER NAME = $USER$
PLOT SCALE = $SCALE$
PLOT DATE = $DATE$

DESIGNED -	REVISED -	
DRAWN -	REVISED -	
CHECKED -	REVISED -	
DATE -	REVISED -	

Allen Henderson & Associates, Inc.
Civil and Structural Engineers Springfield, IL.
62703 Phone: (217)544-8033 IL. Design Firm
No. 184-001907

CROSS SECTIONS

SCALE: 1" = 5' | SHEET NO. OF SHEETS | STA. 316+00.00 TO STA. 319+00.00

F.A.S. RTE.	SECTION	COUNTY	TOTAL SHEETS	SHEET NO.
732	07-00125-02-RS	MONTGOMERY	57	49

CONTRACT NO. 93480

FED. ROAD DIST. NO. | ILLINOIS | FED. AID PROJECT