ROUTE	SECTION	CITY	TOTAL SHEETS	SHEET NO.
FAU 8494	07-00078-00-RS	OLNEY	9	7
CONTRACT NO. 95572		ILLINOIS		

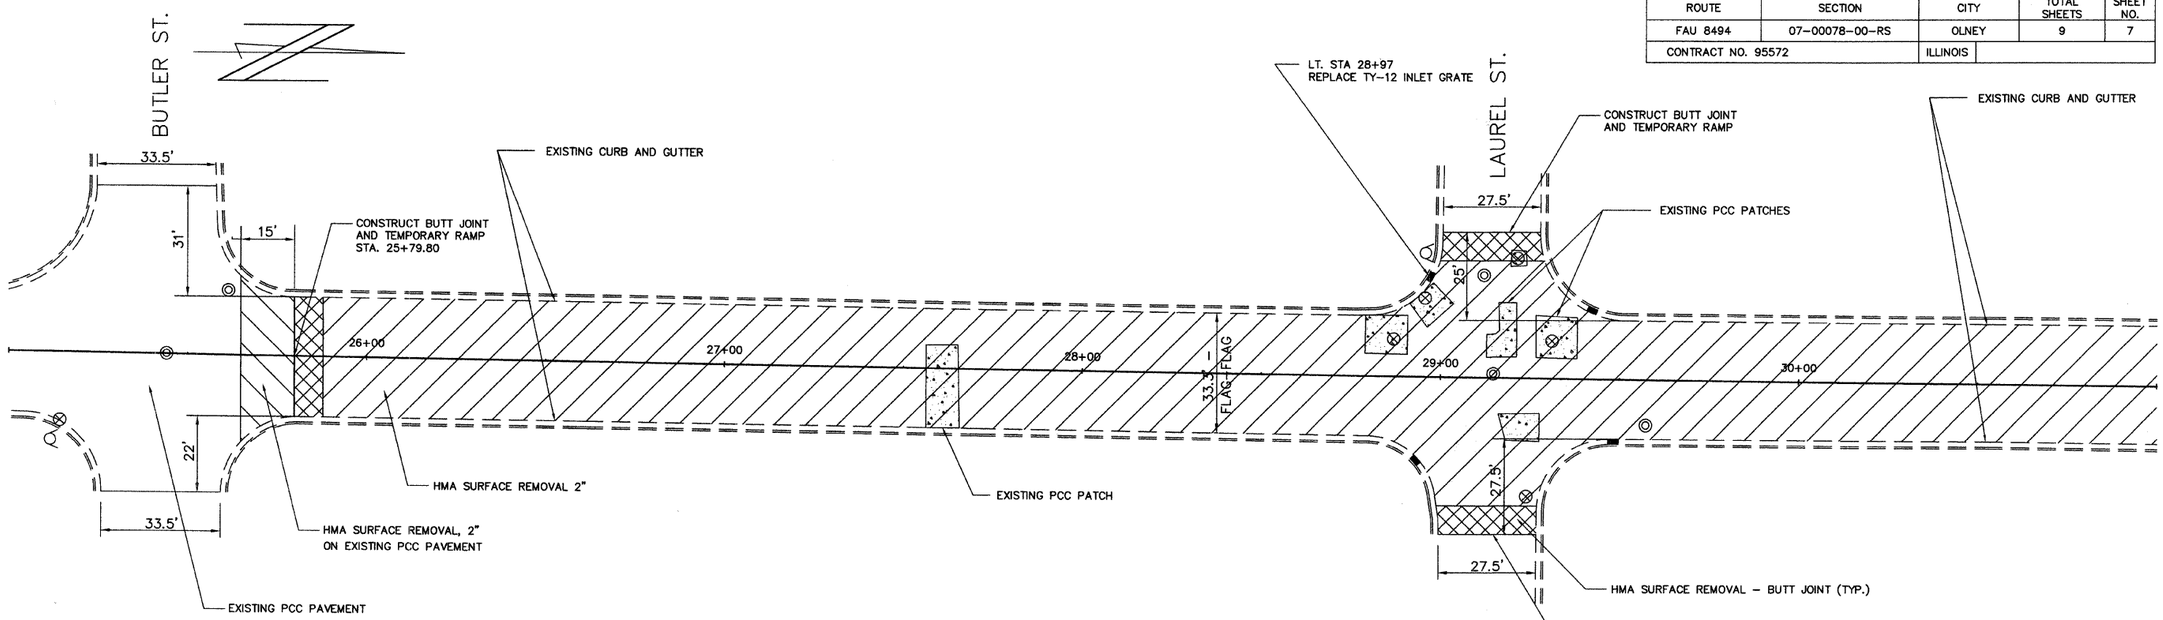

SCALES:
1" = 20' HOR
1" = 5' VER

NOTE: STA. 25+80 TO 28+00 & 30+00 TO 31+00
INCREASE LEVELING BINDER AT CENTERLINE
TO MAINTAIN 1/4" PER FOOT MIN. CROSS SLOPE

B.M. LT. STA. 28+96
ARROW ON F.H.
ELEV. 484.17

HMA SURFACE REMOVAL, 2"	SQ YD	HMA SURFACE COURSE, MIX "D", N70	TON
STA. 25+00 TO 31+00	2110	STA. 25+00 TO 31+00	180
HMA SURFACE REMOVAL, BUTT JOINT	SQ YD	VALVE BOXES TO BE ADJUSTED	EACH
STA. 25+80	30	STA. 25+00 TO 31+00	5
LT. & RT. STA. 29+14	50		
TOTAL	80	MANHOLES TO BE ADJUSTED	EACH
		STA. 25+00 TO 31+00	3
TEMPORARY RAMP	SQ YD	GRATES, TYPE 12	EACH
STA. 25+80	30	LT. STA. 28+97	1
LT. & RT. STA. 29+14	50		
TOTAL	80		
BIT. MATERIALS (PRIME COAT)	GALLON	AGGREGATE BASE COURSE, TYPE B	TON
STA. 25+00 TO 31+00	215	STA. 25+00 TO 31+00	6
AGGREGATE (PRIME COAT)	TON	COMB. CURB AND GUTTER REMOVAL	FOOT
STA. 25+00 TO 31+00	4.5	RT. STA. 25+17	17
		RT. STA. 25+70	13
		RT. STA. 28+92	18
LEVELING BINDER (MACH. METHOD), N70	TON	LT. STA. 28+96	16
		LT. STA. 29+34	30
STA. 25+00 TO 31+00	130	RT. STA. 29+38	18
		TOTAL	112

COMBINATION CONCRETE CURB & GUTTER, TYPE B-6.18	FOOT	
RT. STA. 25+17	17	
RT. STA. 25+70	13	
RT. STA. 28+92	18	
LT. STA. 28+96	16	
LT. STA. 29+34	30	
RT. STA. 29+38	18	
TOTAL	112	
SIDEWALK REMOVAL	SQ FT	
RT. STA. 25+17	48	
RT. STA. 25+70	102	
RT. STA. 28+92	105	
LT. STA. 28+96	94	
LT. STA. 29+34	133	
RT. STA. 29+38	114	
TOTAL	596	
PCC SIDEWALK 4 INCH	SQ FT	
RT. STA. 25+17	108	
RT. STA. 25+70	102	
RT. STA. 28+92	105	
LT. STA. 28+96	94	
LT. STA. 29+34	133	
RT. STA. 29+38	114	
TOTAL	656	

DETECTABLE WARNINGS	SQ FT	
RT. STA. 25+17	10	
RT. STA. 25+70	14	
RT. STA. 28+92	21	
LT. STA. 28+96	17	
LT. STA. 29+34	37	
RT. STA. 29+38	21	
TOTAL	120	
FRAME AND GRATE, TYPE 23	EACH	
RT. STA. 28+92	1	
LT. STA. 28+96	1	
TOTAL	2	

EXISTING PROFILE

485.6 485.8 485.2 484.7 484.1 483.6 483.0 482.5 482.0 482.2 482.5 482.8 483.1

25+00 26+00 27+00 28+00 29+00 30+00 31+00