| F.A.P. RTE. | SECTION | COUNTY | TOTAL SHEETS | SHEET NO. |
|---|---|---|---|---|
| 374 | 3268F-R-1 | COOK | 279 | 40 |
| STA. 91+35.00 | | TO STA. 109+00.00 | | |
| FED. ROAD DIST. NO. | ILLINOIS | FED. AID PROJECT | | |

CONTRACT NO. 62387

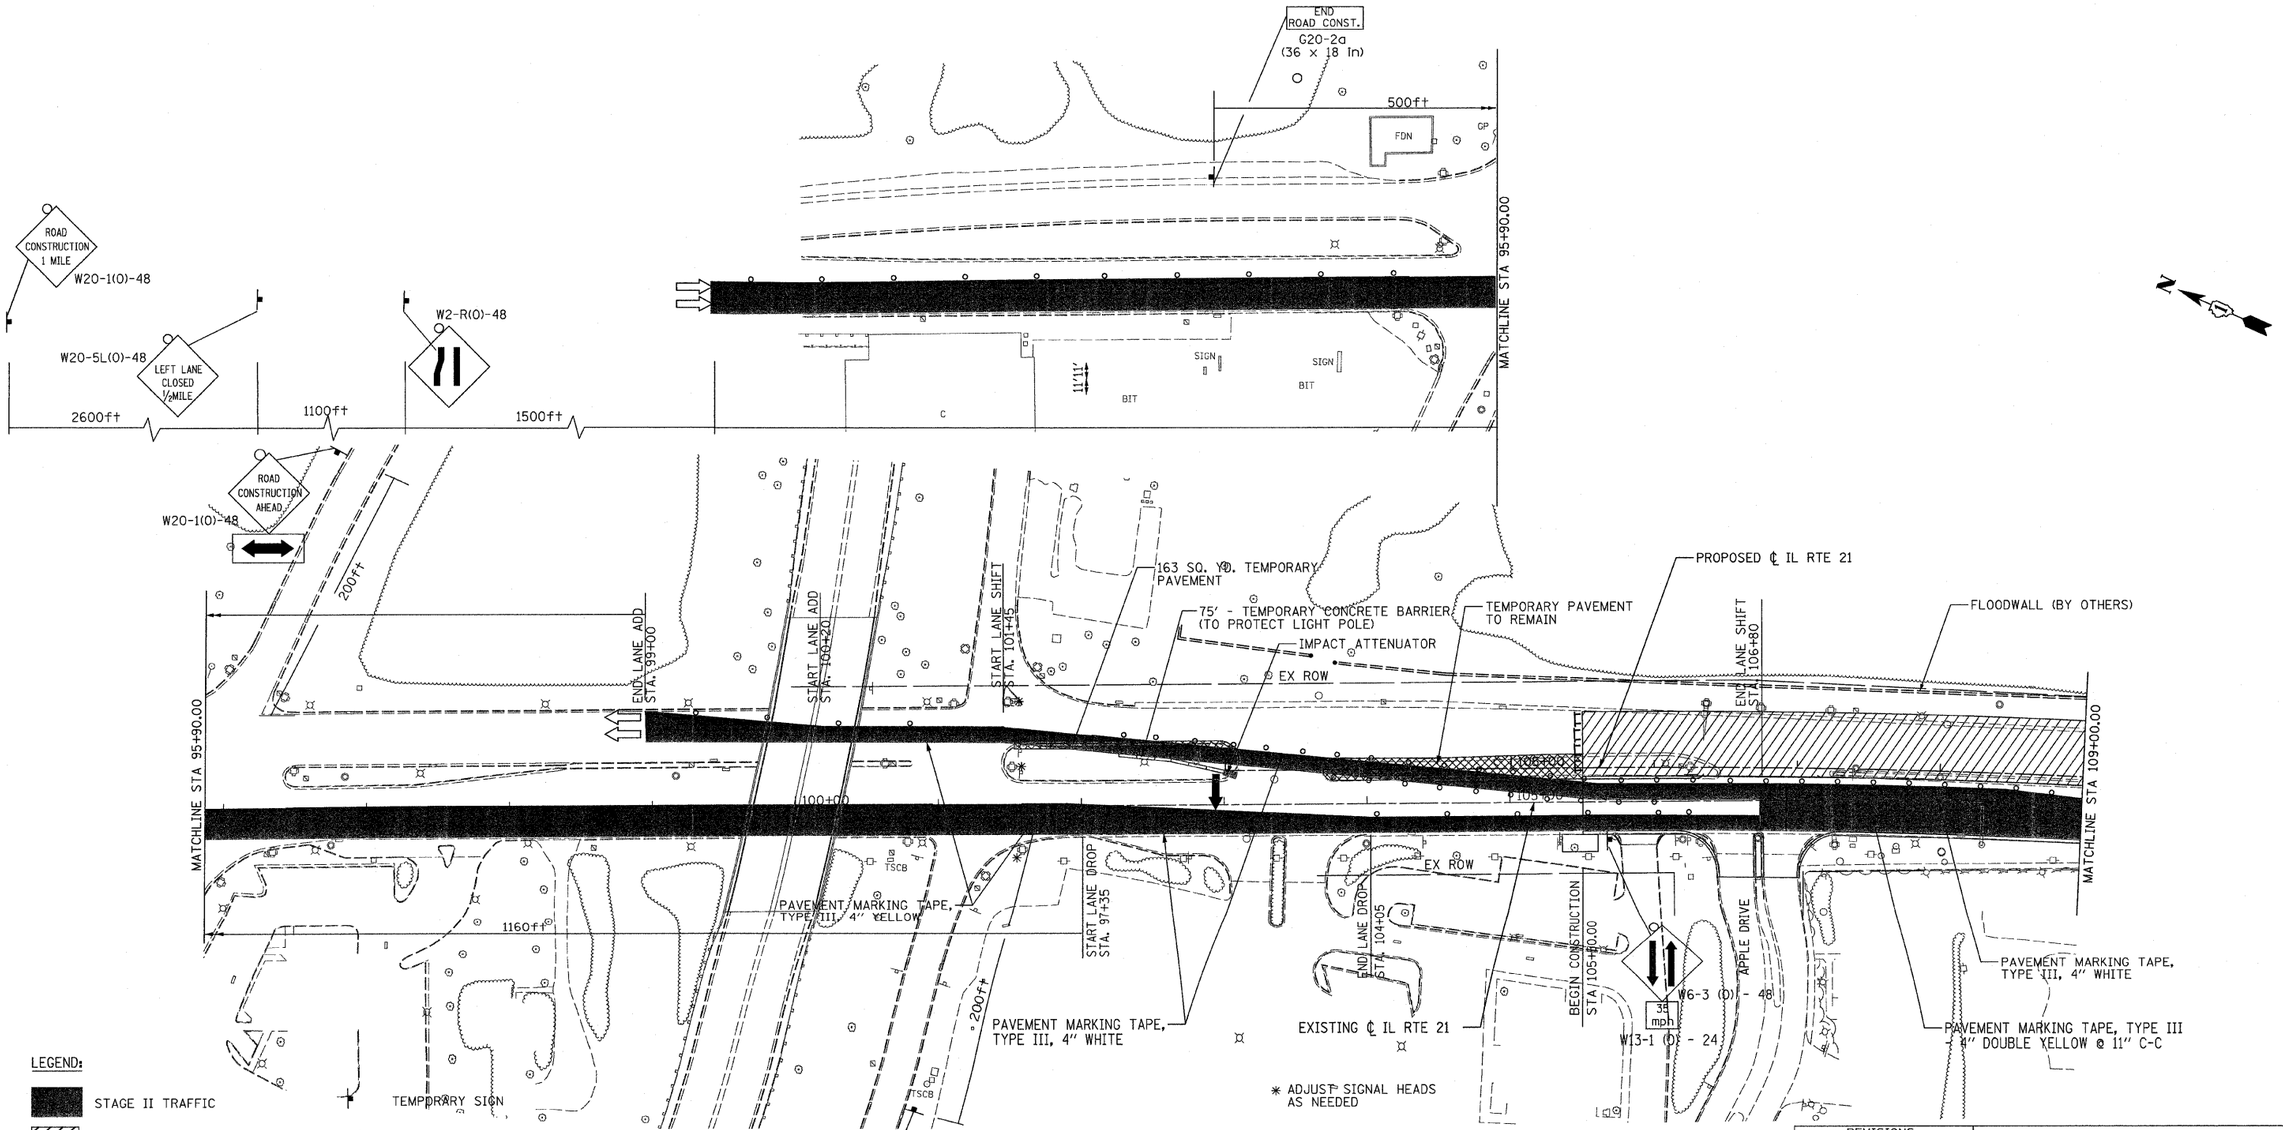


LEGEND:

- STAGE II TRAFFIC
- STAGE II CONSTRUCTION
- TEMPORARY PAVEMENT
- DIRECTION OF TRAFFIC
- DRUM WITH STEADY BURN LIGHT
- TEMPORARY SIGN
- ARROW BOARD
- CONSTRUCTION SPEED LIMIT (SPEED LIMIT 35)
- BARRICADE TYPE III WITH STEADY BURN LIGHT
- FLASHING LIGHT

NOTES:

1. ADJUST INLETS AND MANHOLES FOR TEMPORARY PAVEMENT.
2. FOR TEMPORARY TRAFFIC SIGNAL LOCATIONS, SEE TEMPORARY TRAFFIC SIGNAL INSTALLATION PLANS.

STV Incorporated
engineers/architects/scientists/construction managers
200 W Monroe - Suite 1650
Chicago, Illinois 60606

| REVISIONS | |
|---|---|
| NAME | DATE |
| | |

ILLINOIS DEPARTMENT OF TRANSPORTATION

## SUGGESTED STAGES OF CONSTRUCTION AND TRAFFIC CONTROL

STAGE II - 1

ILLINOIS ROUTE 21
STA 91+35.00 TO STA 109+00.00

0 50' 100'
1" = 50'

DATE: 02/05/08
DRAWN BY: RDT
CHECKED BY: GC