F.A. RTE.	SECTION	COUNTY	TOTAL SHEETS	SHEET NO.
374	3268F-R-1	COOK	279	103
STA. 150+00	TO STA. 165+00			
FED. ROAD DIST. NO.	ILLINOIS	FED. AID PROJECT		

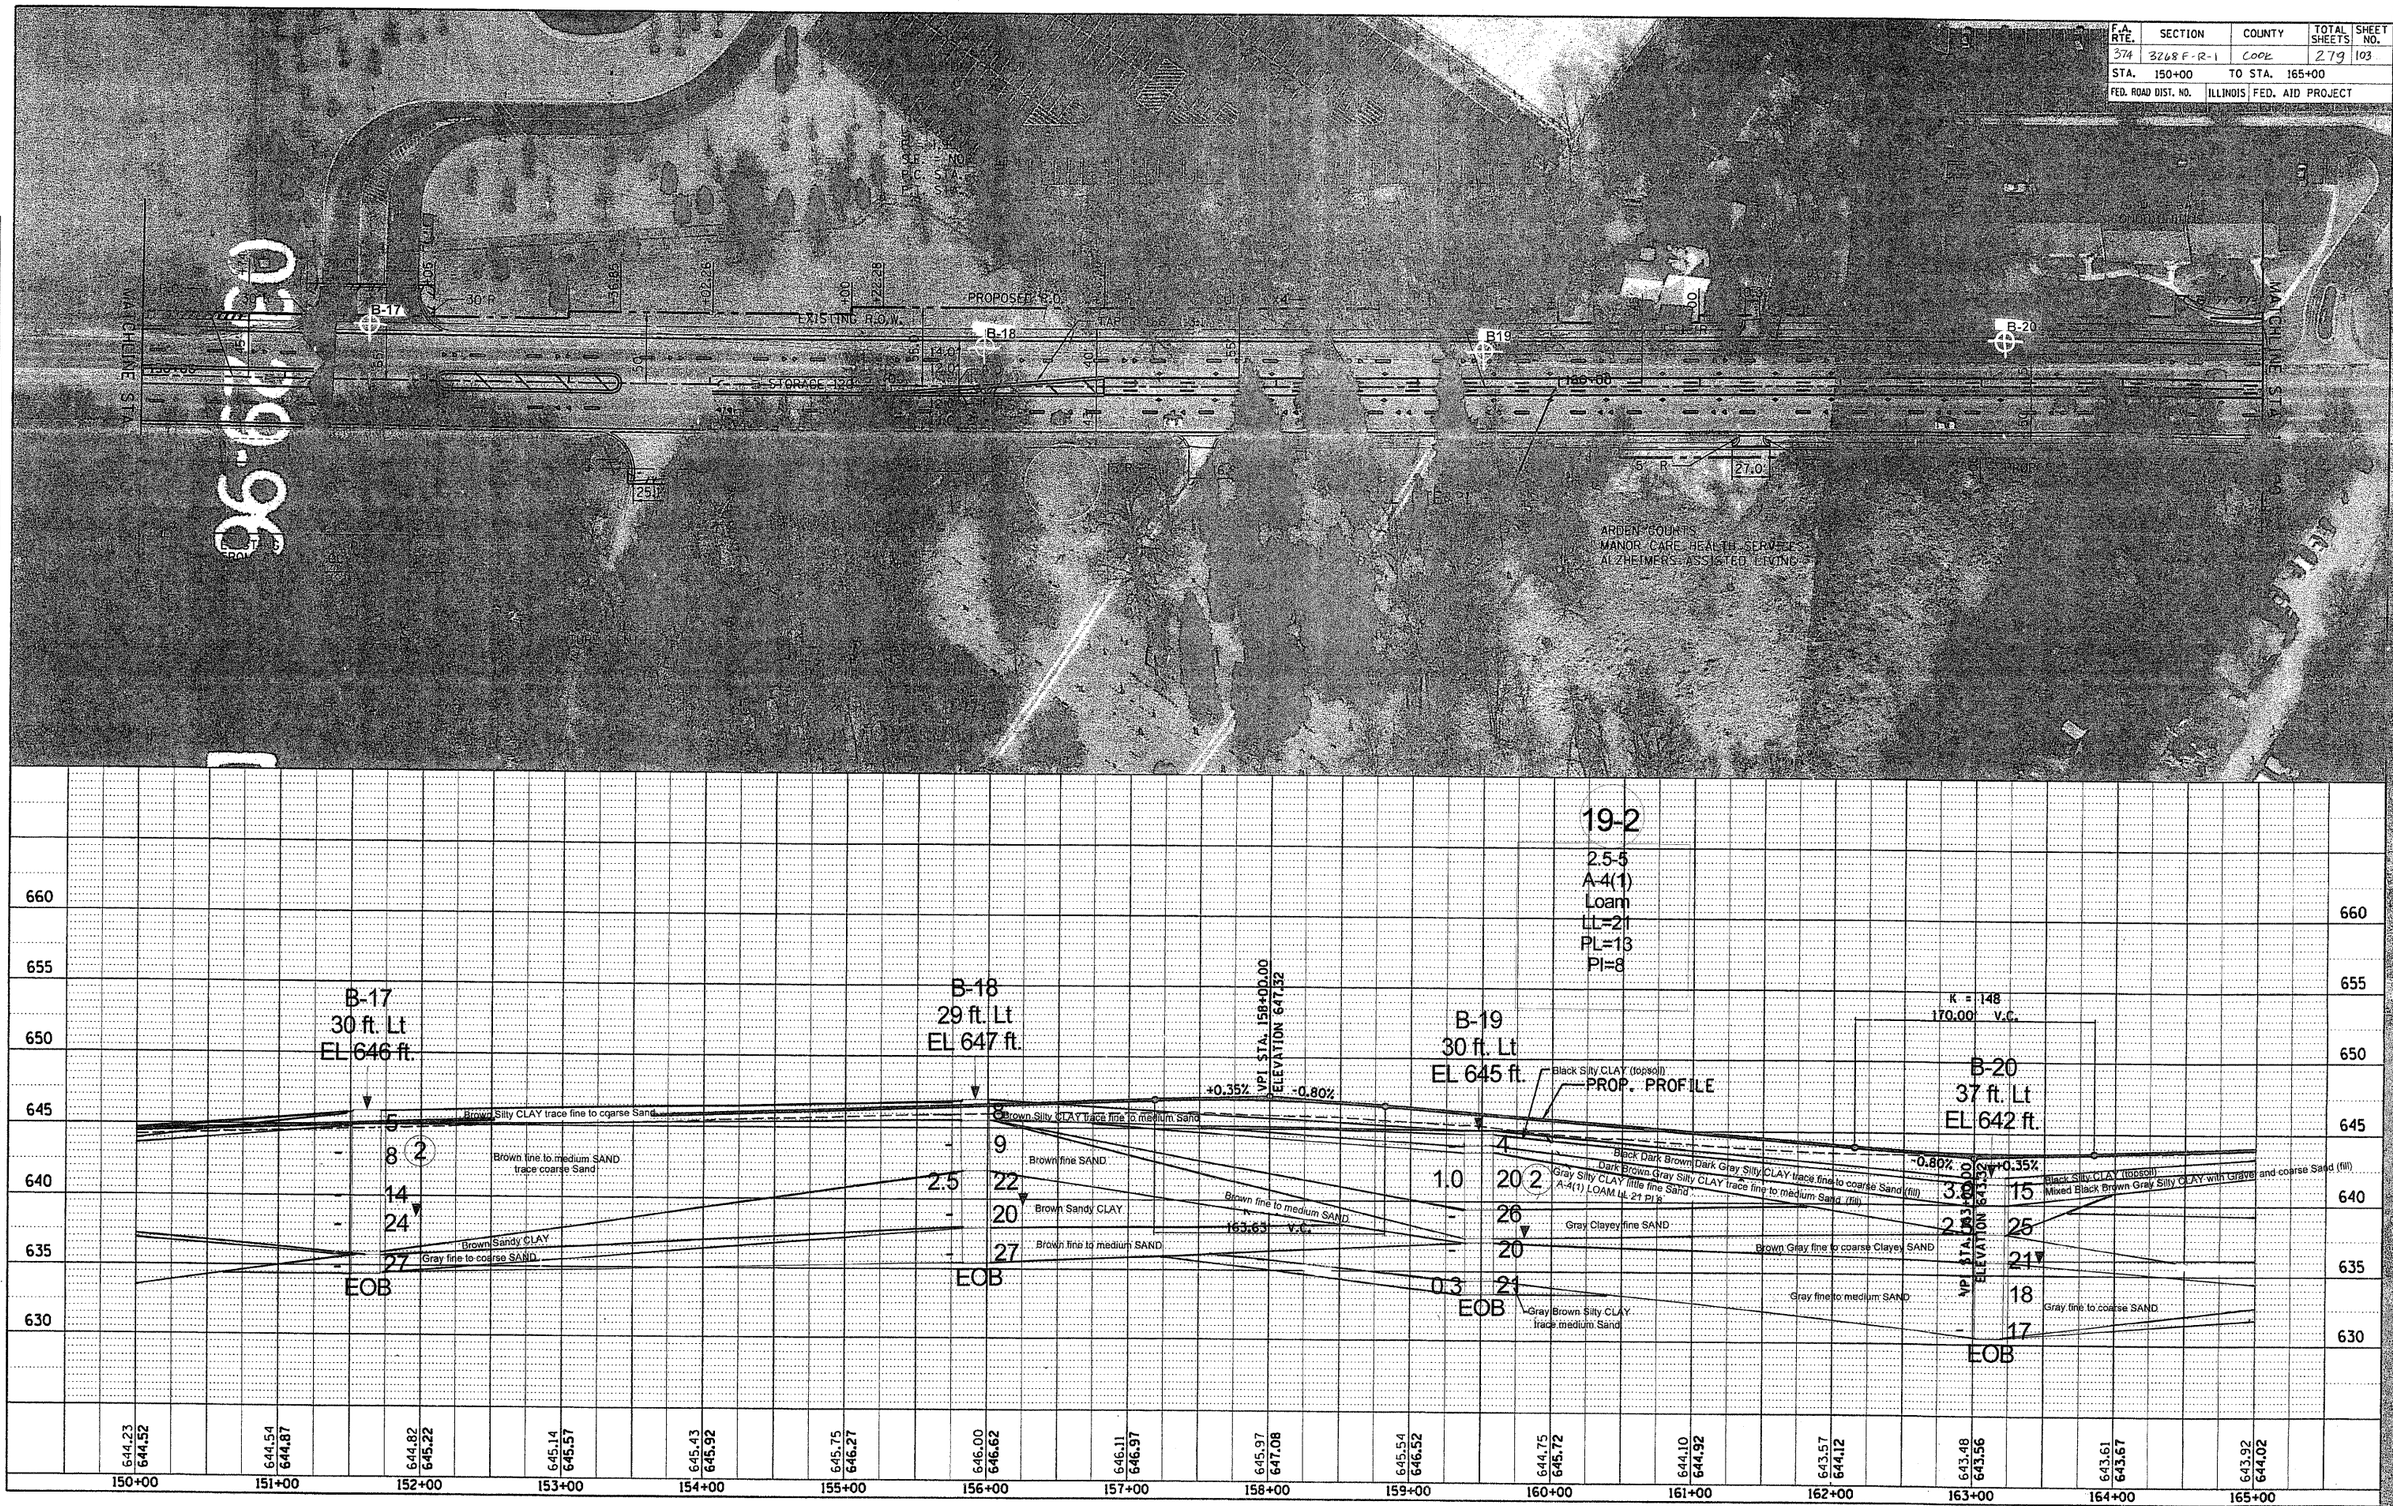

PLAN
SURVEYED
PLOTTED
ALIGNMENT CHECKED
GRADES CHECKED
CADD FILE NAME
NOTE BOOK NO.
BY
DATE

PROFILE
SURVEYED
PLOTTED
GRADES CHECKED
CADD FILE NAME
STRUCTURE NOTAT'RS CHKD
NOTE BOOK NO.
BY
DATE

pwestrom (Chicago)
09/24/2003 09:02:05 AM \\nas\cad\Trans\B00A0\Sheets\ar00404.dgn