FOR INFORMATION ONLY

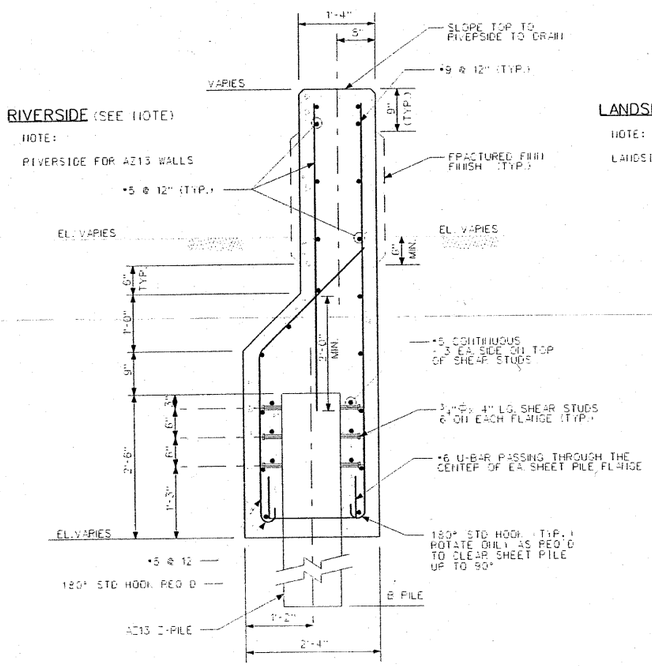

TYPICAL AZ13 I-WALL SECTION
(HAND RAIL NOT SHOWN) N.T.S

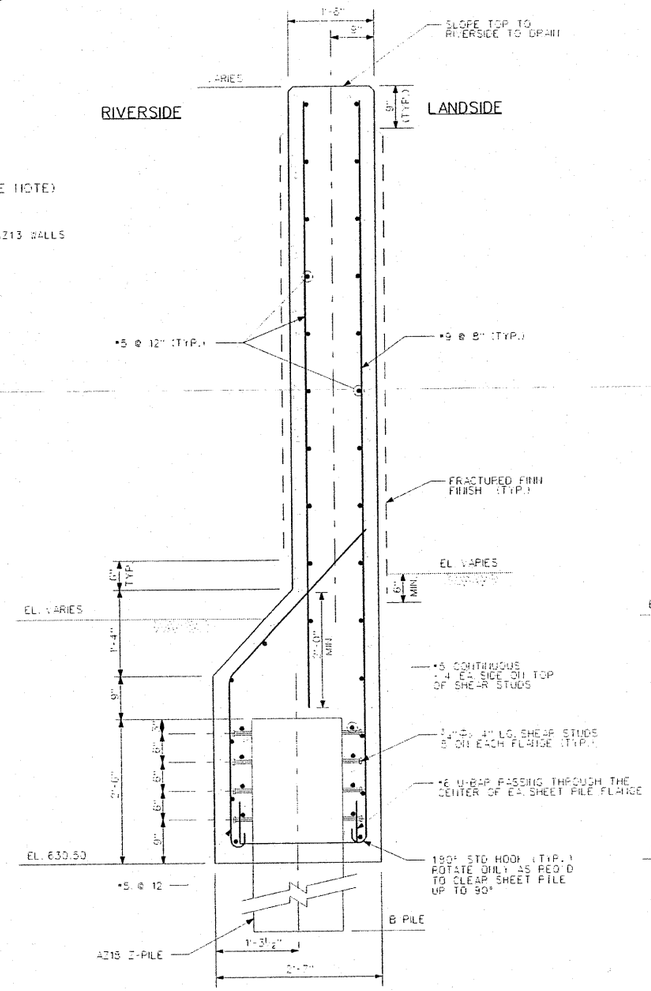

TYPICAL AZ18 I-WALL SECTION
(HAND RAIL NOT SHOWN) N.T.S

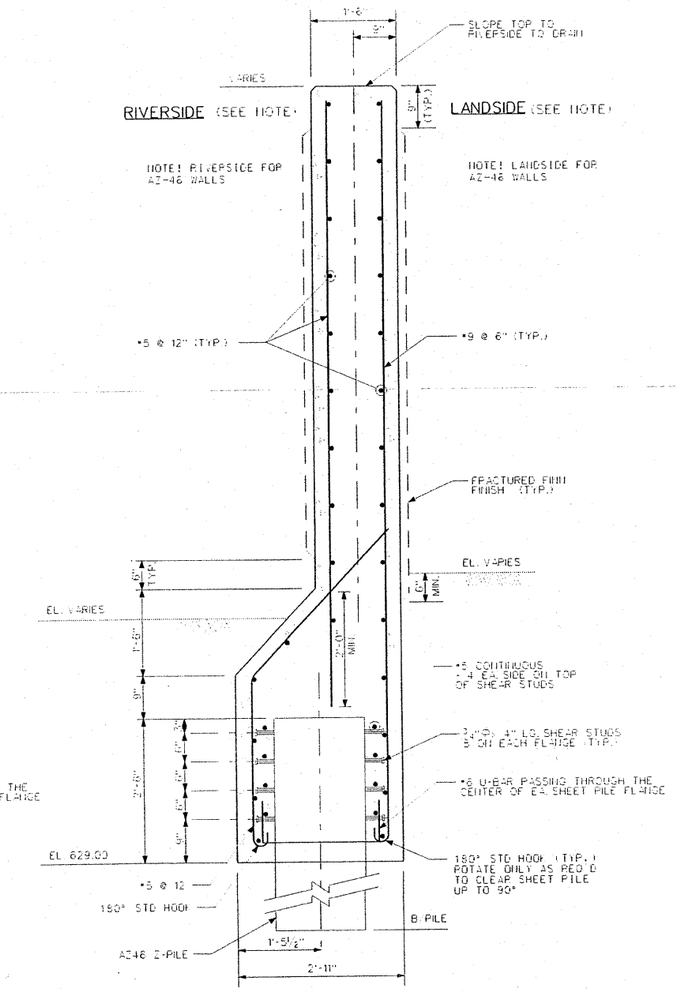

TYPICAL AZ46 I-WALL SECTION
(HAND RAIL NOT SHOWN) N.T.S

FOR INFORMATION ONLY

US Army Corps of Engineers
Chicago District

SYMBOL	AMENDMENT DESCRIPTION	DATE APPROVED	SYMBOL	DESCRIPTION	DATE APPROVED

DESIGNED BY: D.F. | DATE: 02/05/2008
DRAWN BY: M.A.N. | SCALE: AS SHOWN
CHECKED BY: S.R.T. | DRAWING CODE: DES937-S04-1.DGN
REVIEWED BY: J.J.S. | SOLICITATION NUMBER:

U.S. ARMY ENGINEER DISTRICT
CORPS OF ENGINEERS
CHICAGO, ILLINOIS

IDOT FAP RT 374 (IL ROUTE 374), MILWAUKEE AVE
SECTION 3268F-R-1
FLOODWALL
SHEET PILE I-WALLS
TYPICAL SECTIONS

SHEET REFERENCE NUMBER:
S-04
SHEET 276 OF 279

PLOT DATE: 2/5/2008
FILENAME: D:\working\oms22835\des37-S04-1.dgn