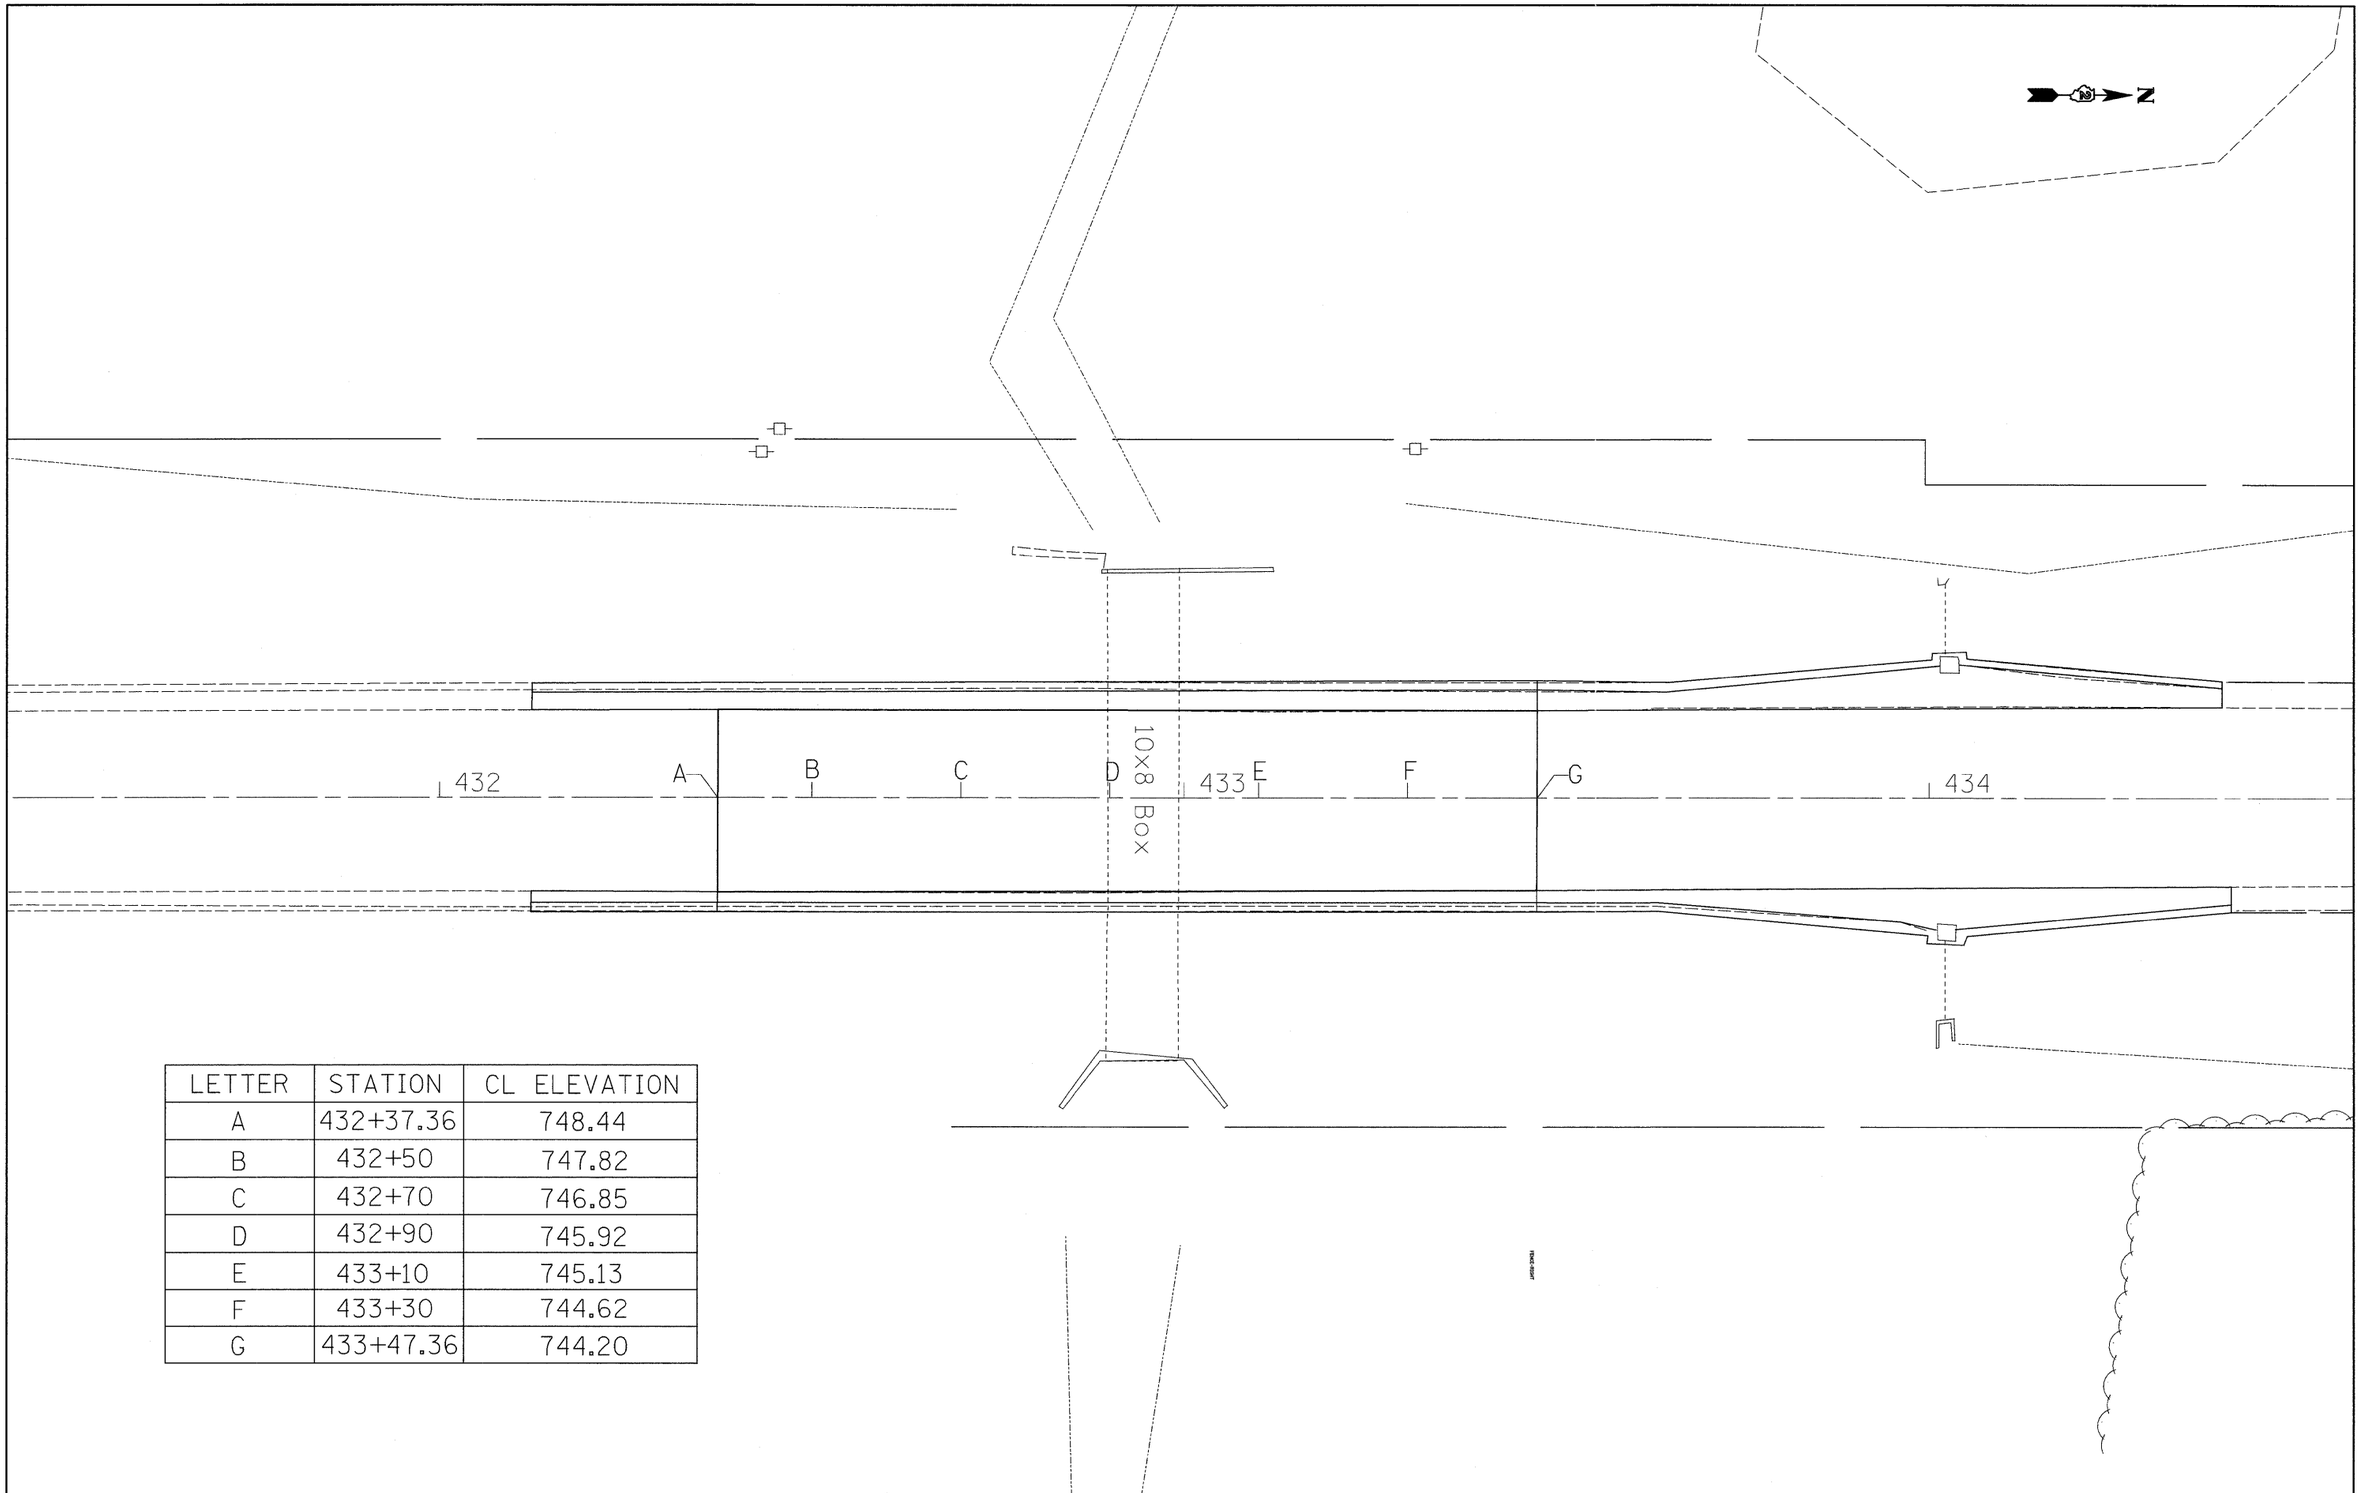

LETTER	STATION	CL ELEVATION
A	432+37.36	748.44
B	432+50	747.82
C	432+70	746.85
D	432+90	745.92
E	433+10	745.13
F	433+30	744.62
G	433+47.36	744.20

FILE NAME = c:\projects\p203705\d03705el.dgn	USER NAME = grantpm	DESIGNED -	REVISED -
		DRAWN -	REVISED -
	PLOT SCALE = 10.0000 ' / IN.	CHECKED -	REVISED -
	PLOT DATE = Wed Jan 23 08:51:40 2008	DATE -	REVISED -

STATE OF ILLINOIS
DEPARTMENT OF TRANSPORTATION

PAVEMENT ELEVATIONS

SCALE: | SHEET NO. OF SHEETS | STA. TO STA.

F.A.P RTE.	SECTION	COUNTY	TOTAL SHEETS	SHEET NO.
634	138T	HENRY	42	14
		CONTRACT NO. 64A77		

FED. ROAD DIST. NO. | ILLINOIS | FED. AID PROJECT