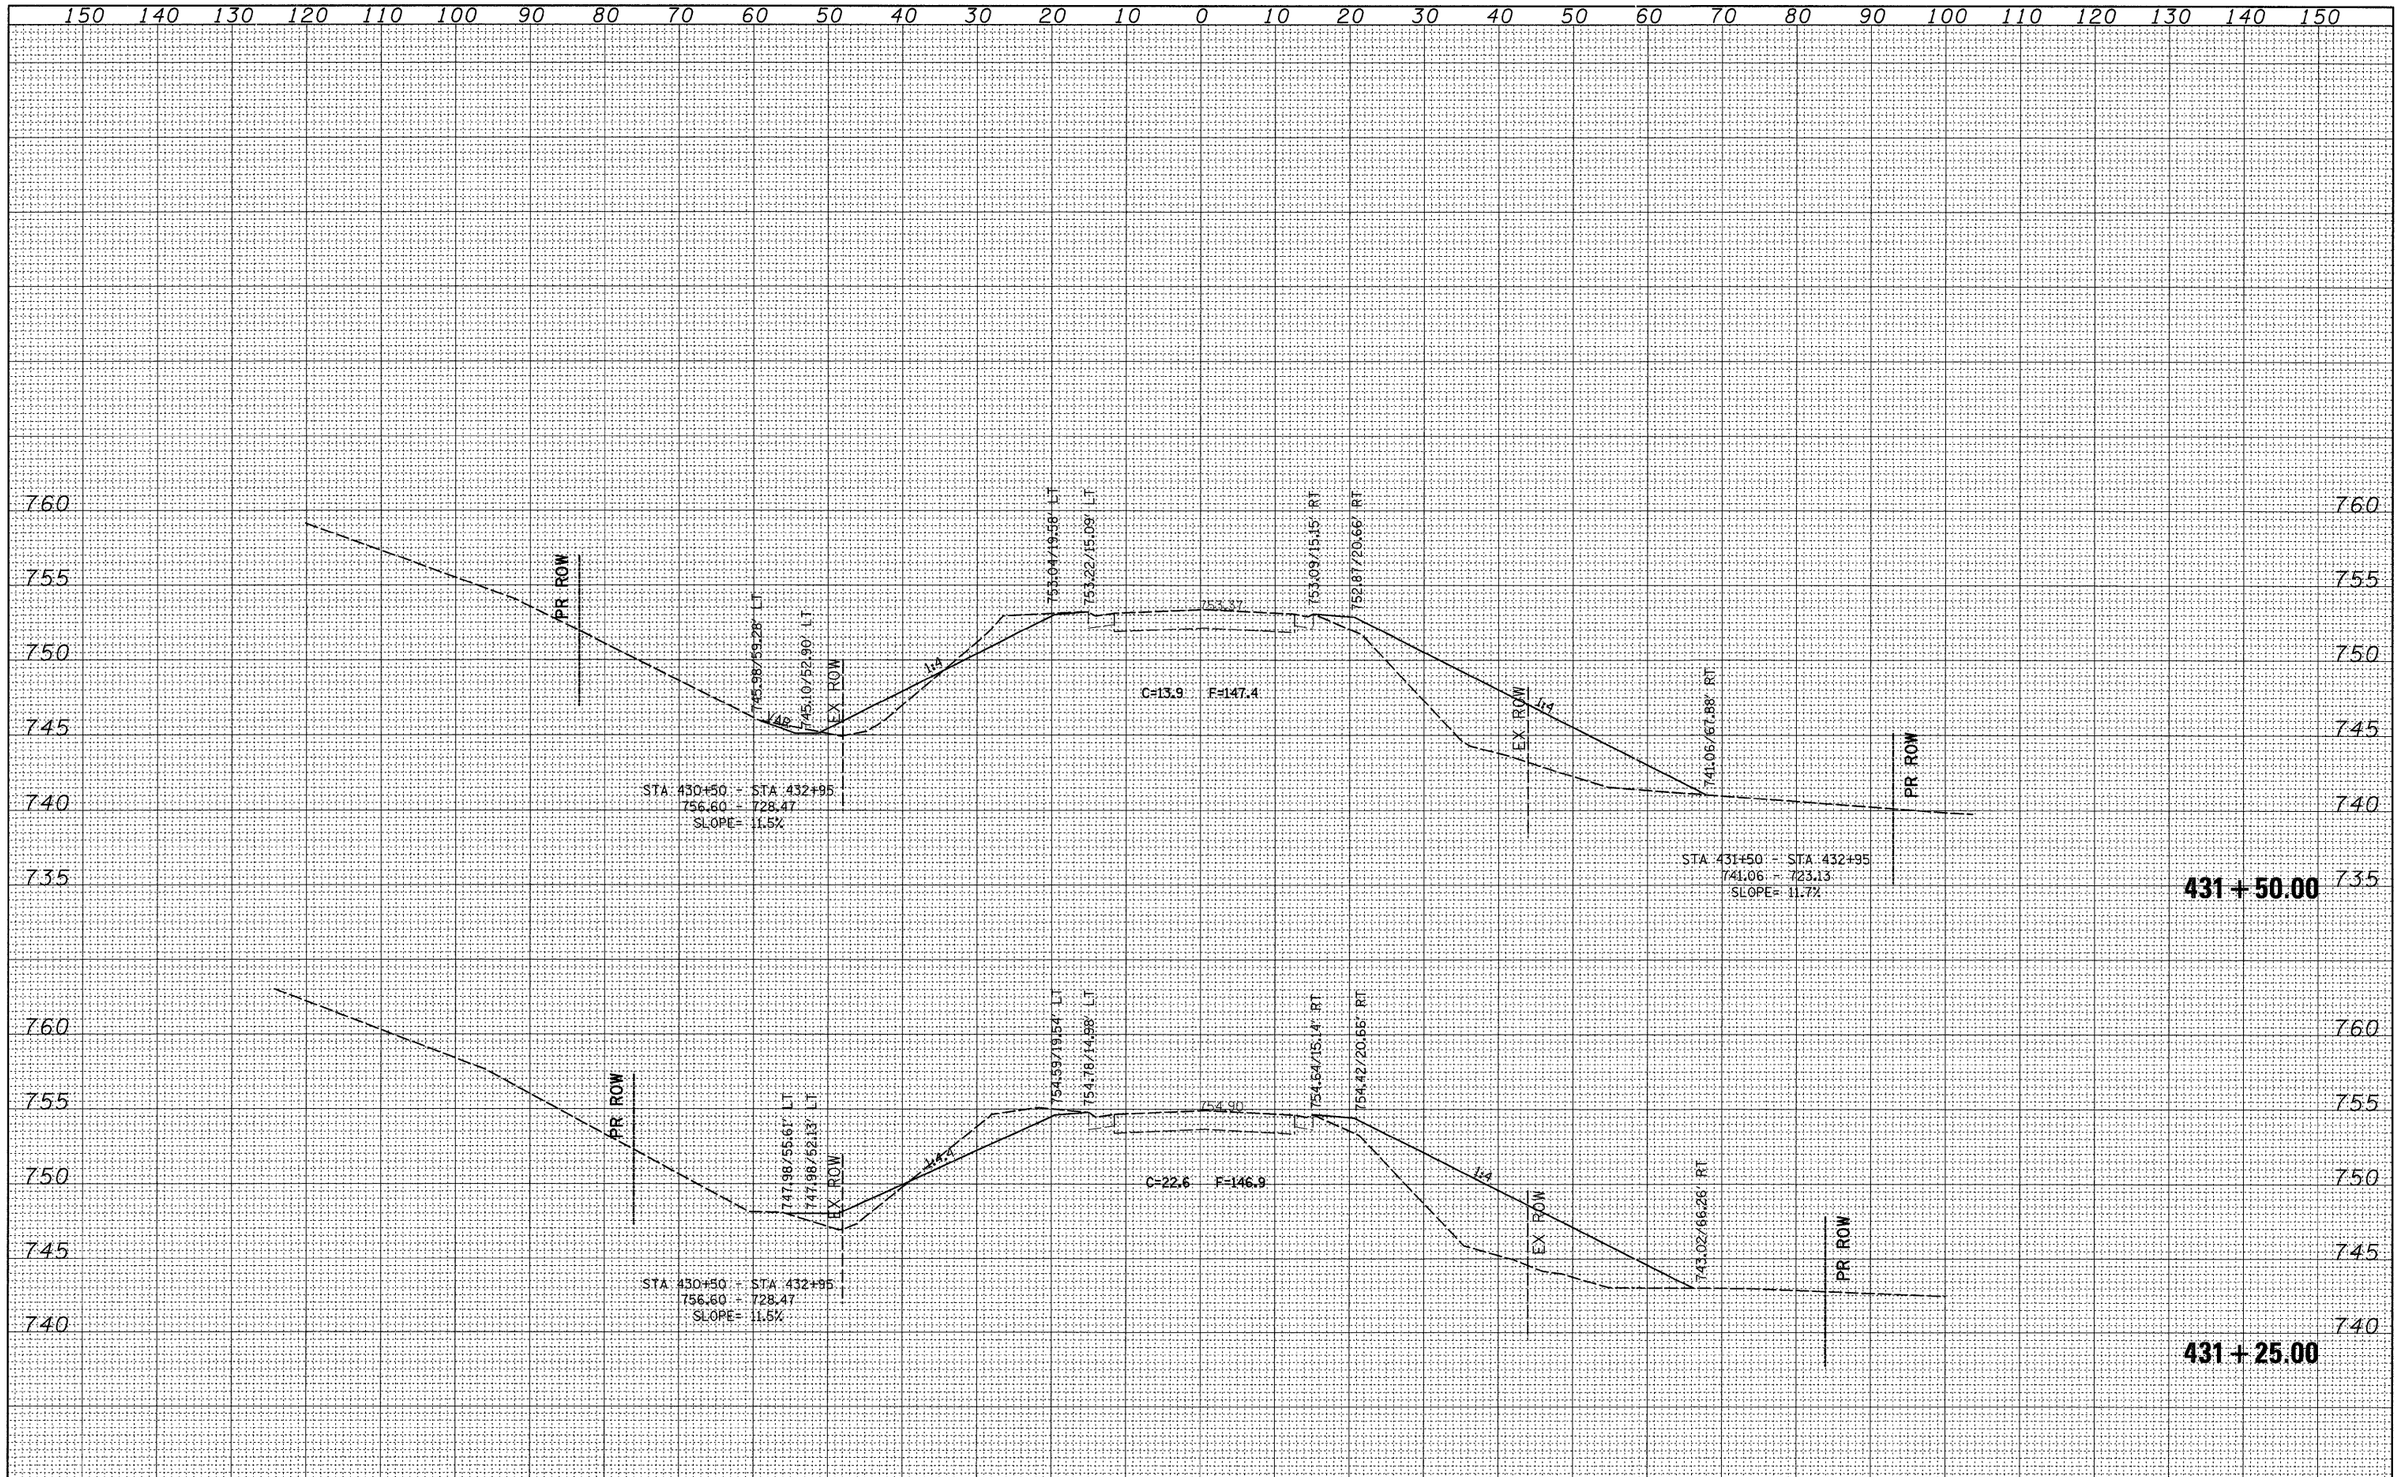

FINAL SURVEY	BY	DATE
SURVEYED		
PLOTTED		
TEMPLATE		
AREAS		
AREAS CHECKED		
NOTE BOOK		
NO.		

ORIGINAL SURVEY	BY	DATE
SURVEYED		
PLOTTED		
TEMPLATE		
AREAS		
AREAS CHECKED		
NOTE BOOK		
NO.		

FILE NAME = c:\projects\p203705\d03705xm.dgn	USER NAME = grantpm	DESIGNED -	REVISED -	STATE OF ILLINOIS DEPARTMENT OF TRANSPORTATION
		DRAWN -	REVISED -	
	PLOT SCALE = 10.0000 ' / IN.	CHECKED -	REVISED -	
	PLOT DATE = Wed Jan 23 08:56:57 2008	DATE -	REVISED -	

IL 82 X-SECTIONS

SCALE: | SHEET NO. OF SHEETS | STA. 431+25.00 TO STA. 431+50.00

F.A.P RTE.	SECTION	COUNTY	TOTAL SHEETS	SHEET NO.
634	138T	HENRY	42	31

CONTRACT NO. 64A77

FED. ROAD DIST. NO. | ILLINOIS | FED. AID PROJECT