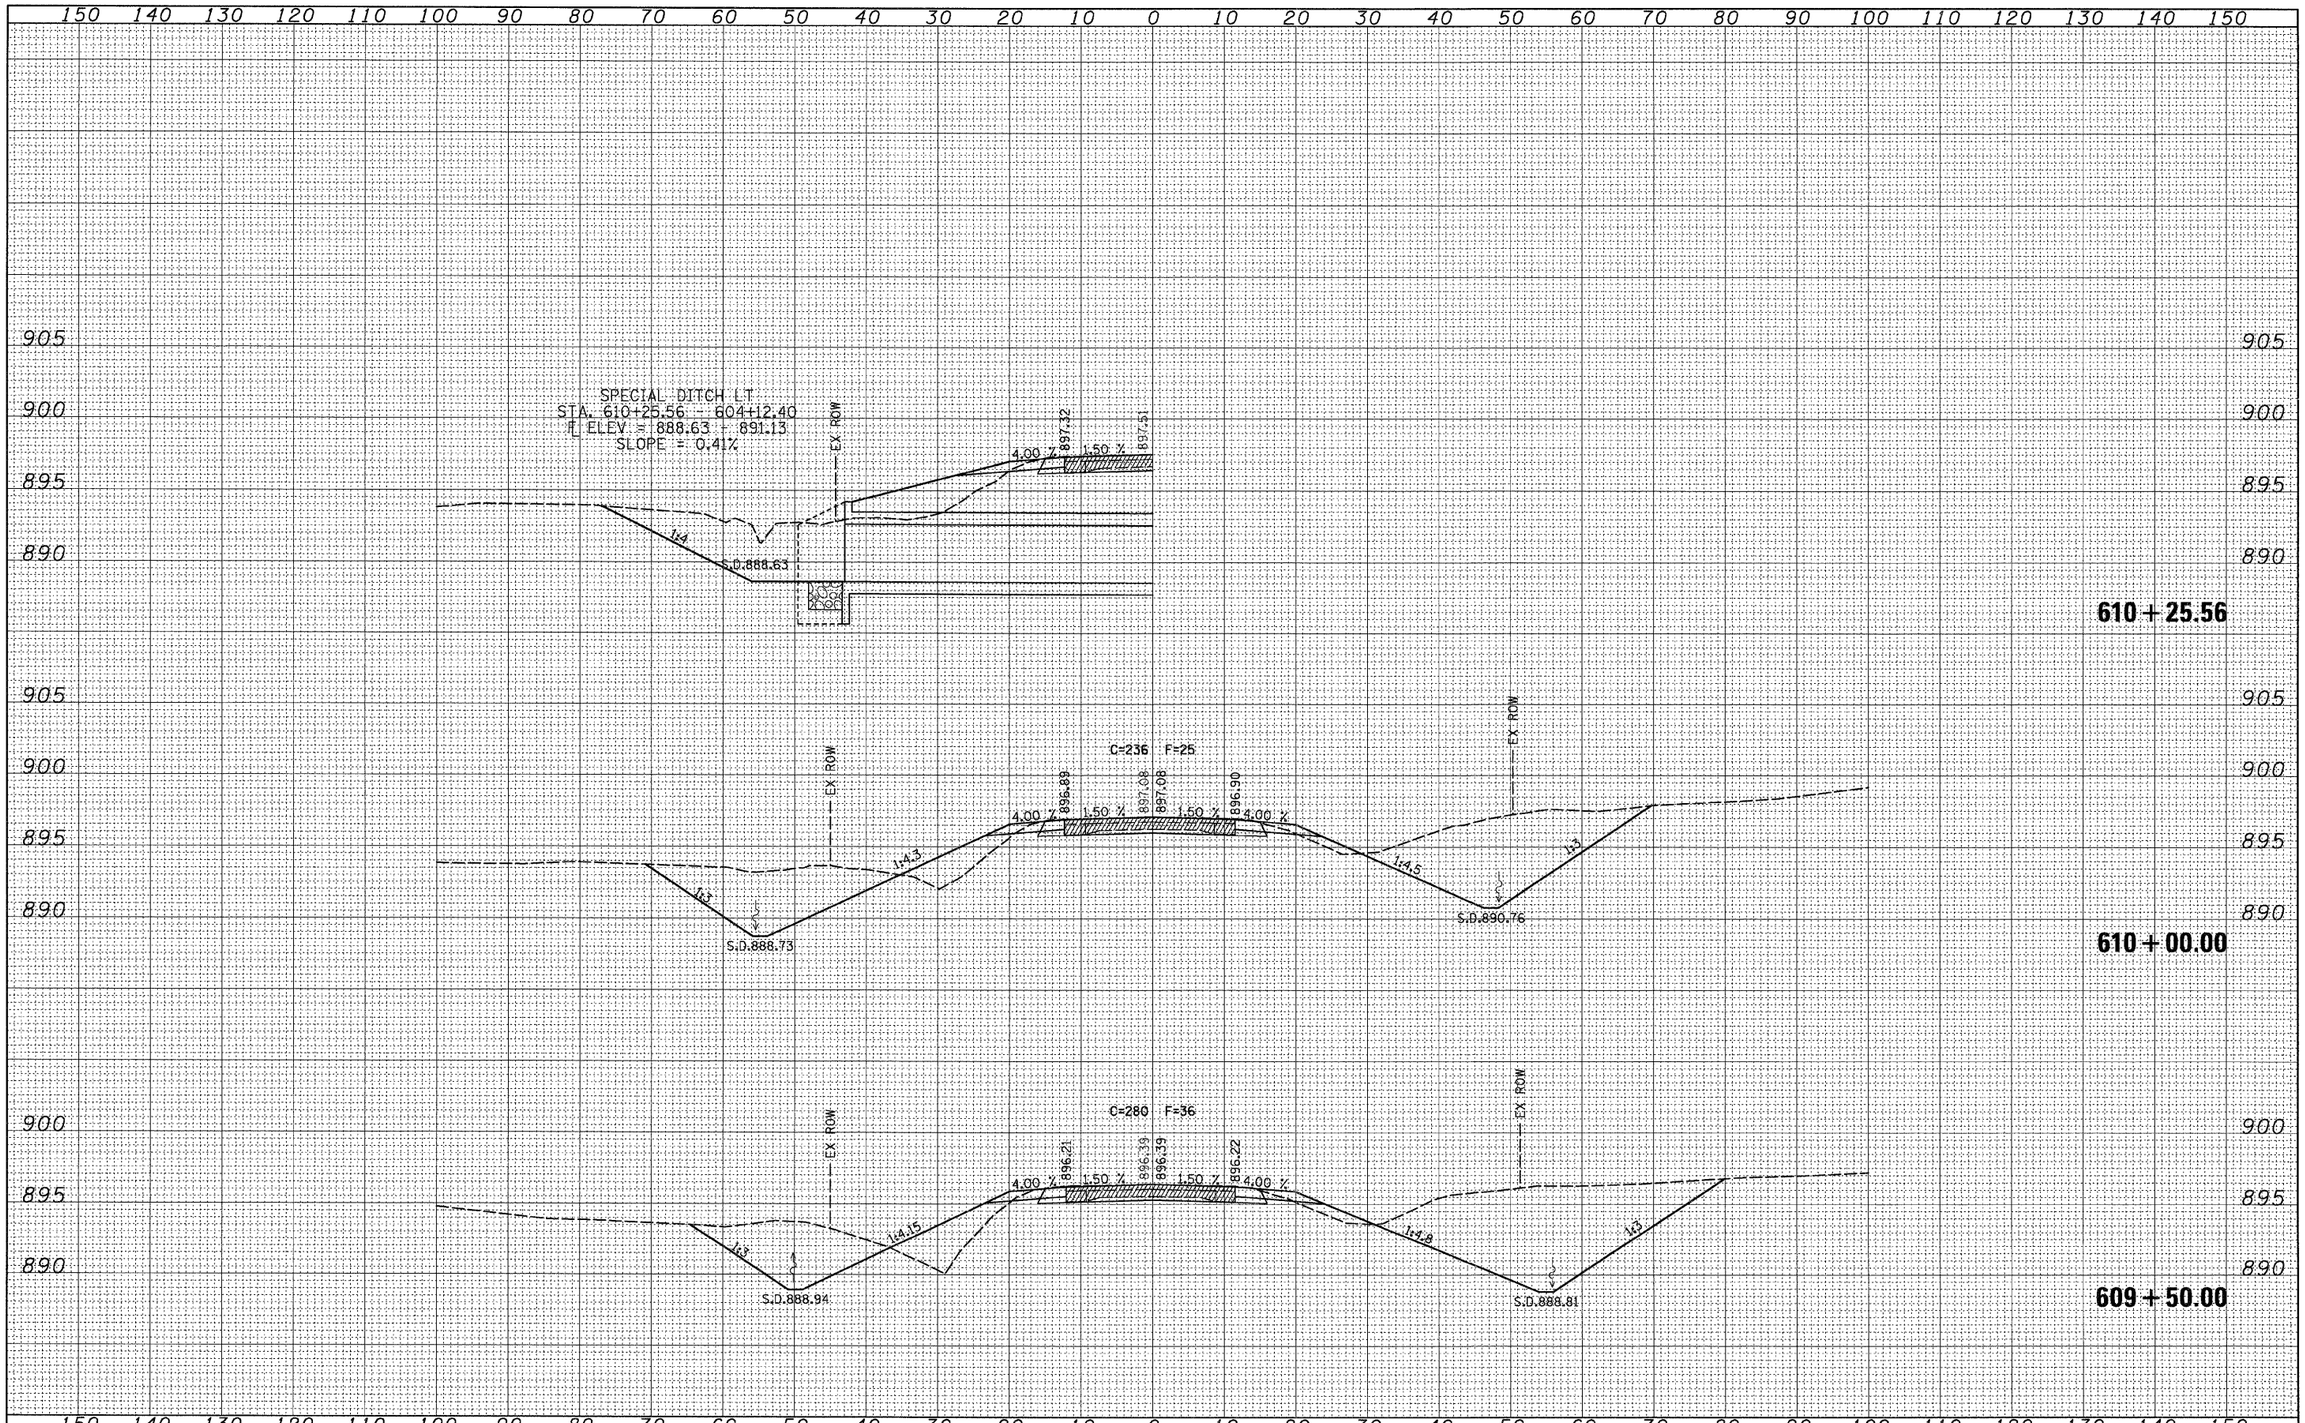

FILE NAME =	USER NAME = CFC-ns	DESIGNED -	REVISED -	STATE OF ILLINOIS DEPARTMENT OF TRANSPORTATION	IL ROUTE 73 CROSS SECTIONS	F.A.S RTE.	SECTION	COUNTY	TOTAL SHEETS	SHEET NO.
k:\07\07075\v8-ns\xl1326xml.dgn		DRAWN -	REVISED -			1087	107T-1	STEPHENSON	47	44
	PLOT SCALE = 10.0000 ' / IN.	CHECKED -	REVISED -					CONTRACT NO. 64C64		
	PLOT DATE = 01/21/2008	DATE -	REVISED -		SCALE: SHEET NO. 9 OF 11 SHEETS STA. 609+50.00 TO STA. 610+25.56	FED. ROAD DIST. NO.	ILLINOIS	FED. AID PROJECT		

FINAL SURVEY	BY	DATE
NOTE BOOK	SURVEYED	
	PLOTTED	
	TEMPLATE	
	AREAS	
NO.	AREAS CHECKED	

ORIGINAL SURVEY	BY	DATE
NOTE BOOK	SURVEYED	
	PLOTTED	
	TEMPLATE	
	AREAS	
NO.	AREAS CHECKED	