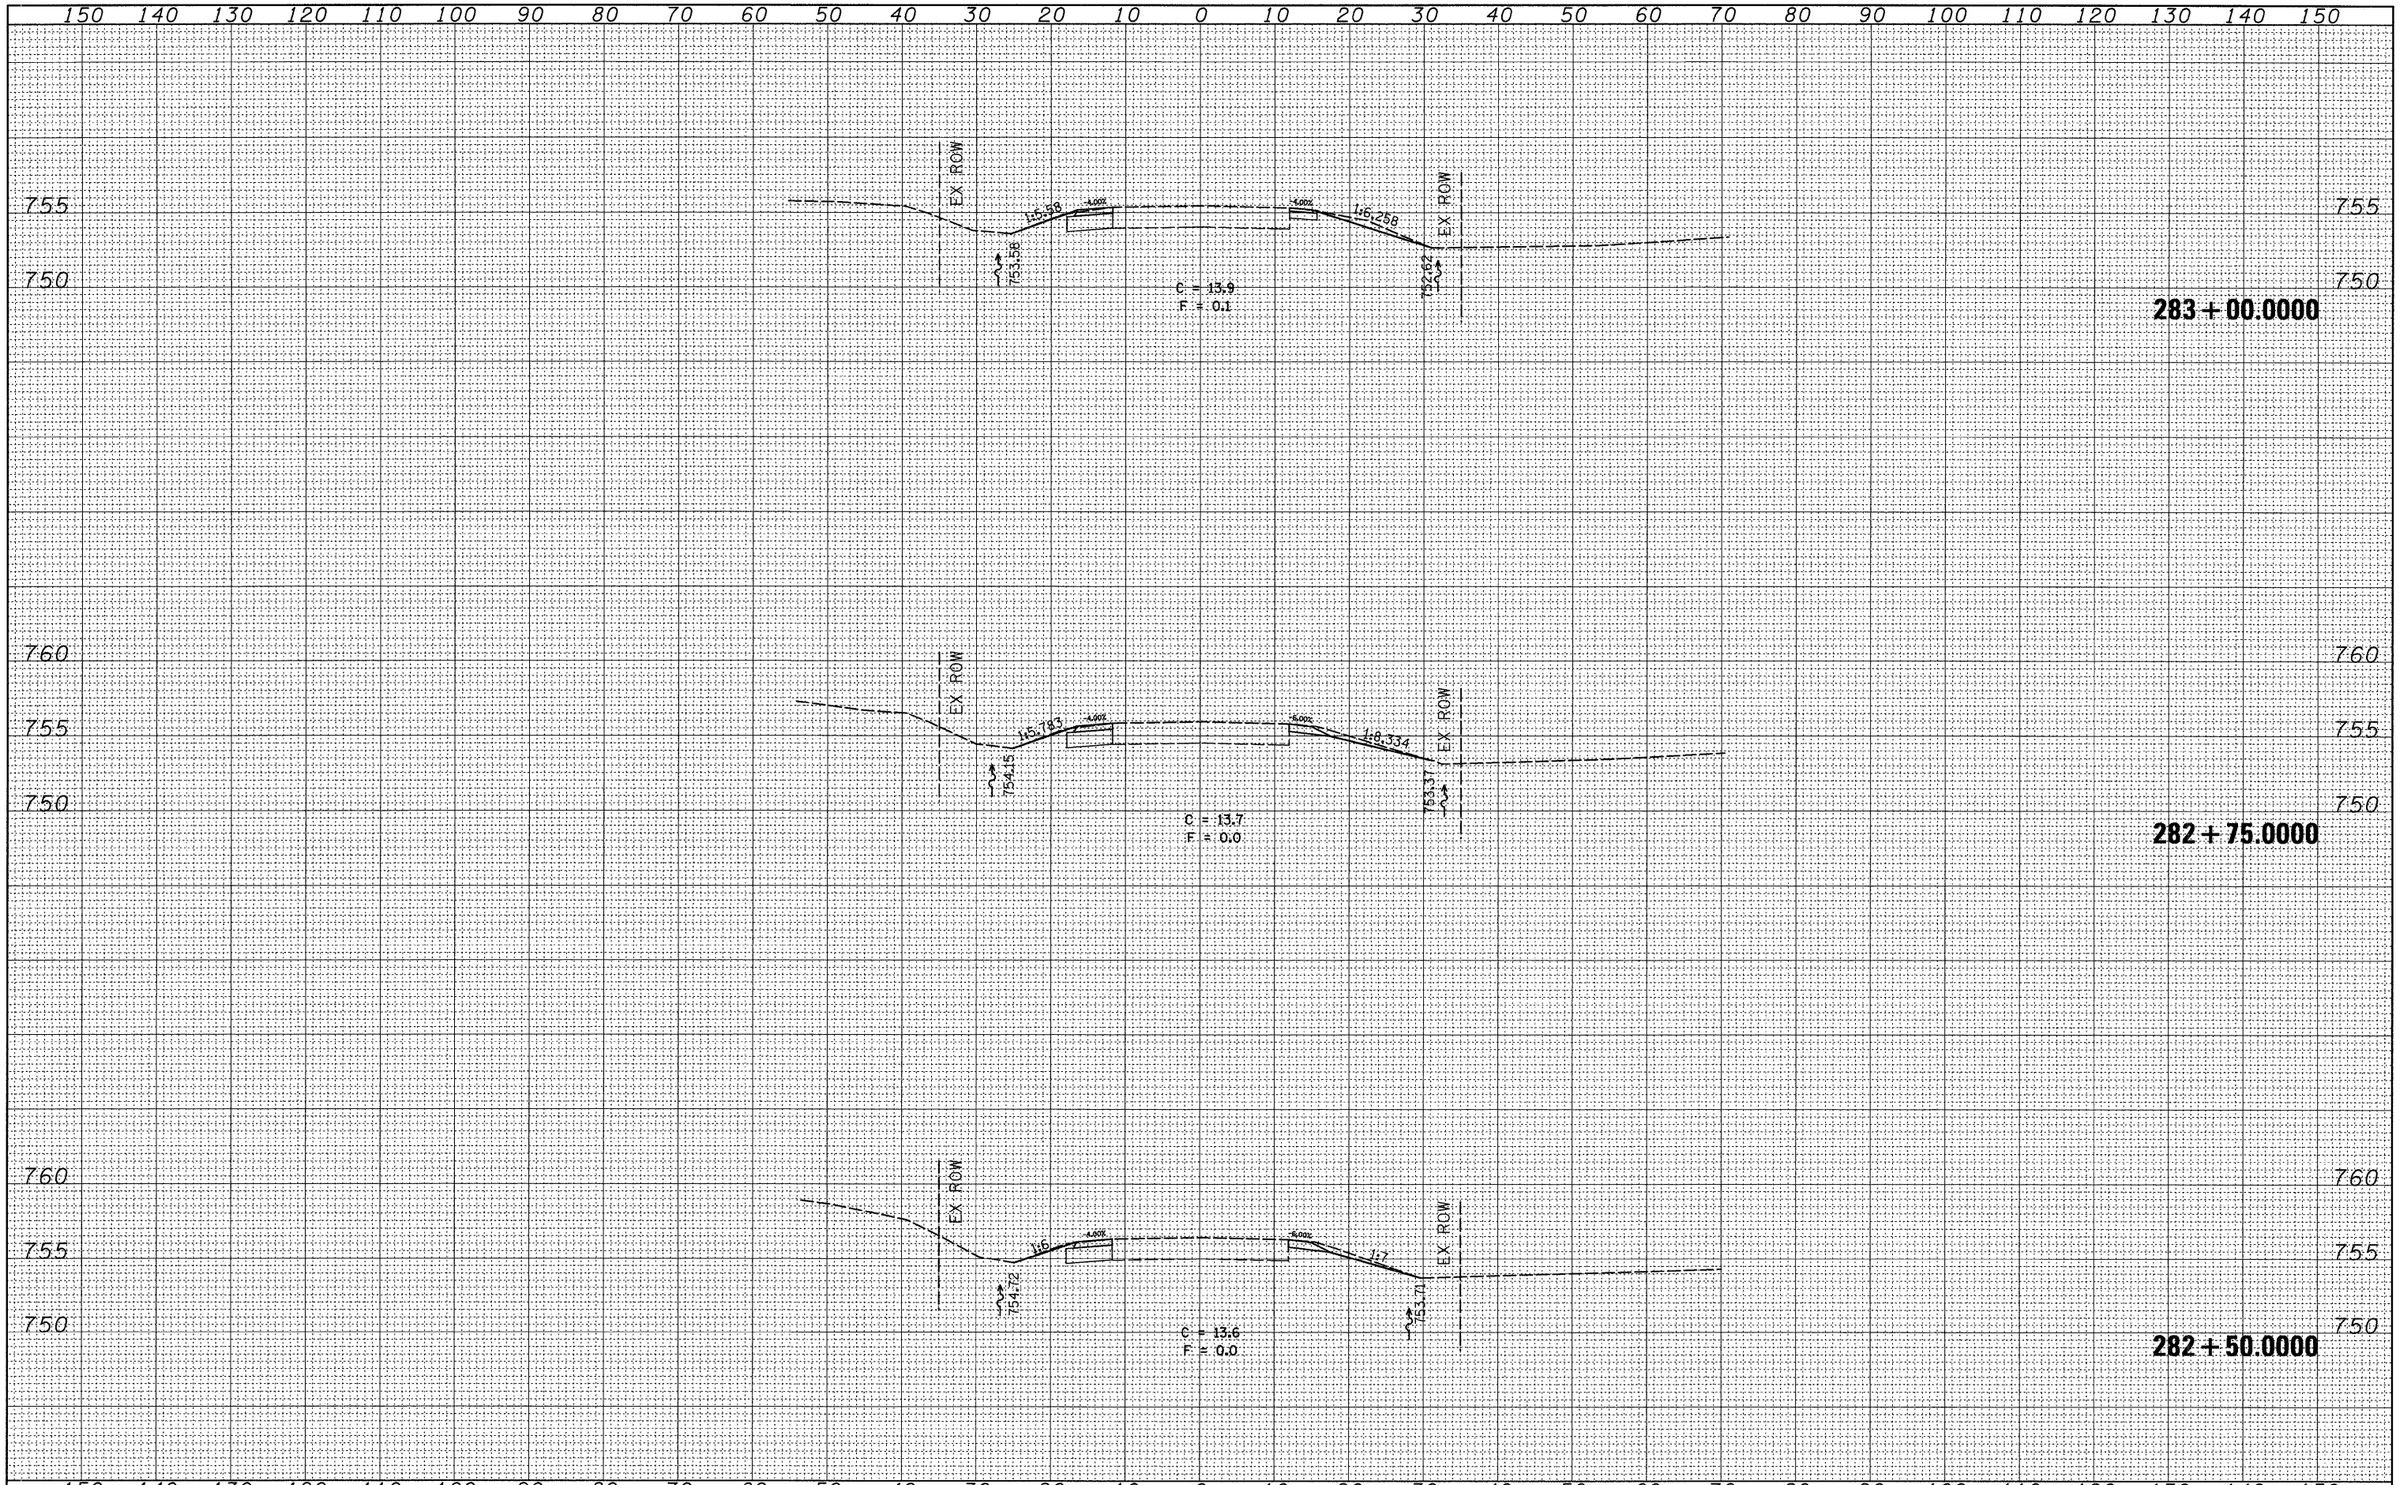

FINAL SURVEY	BY	DATE
SURVEYED		
PLOTTED		
TEMPLATE		
AREAS		
AREAS CHECKED		
NOTE BOOK NO.		

ORIGINAL SURVEY	BY	DATE
SURVEYED		
PLOTTED		
TEMPLATE		
AREAS		
AREAS CHECKED		
NOTE BOOK NO.		

FILE NAME = C:\Projects\p211906\d11906xm.dgn

USER NAME = jordanhd

PLOT SCALE = 10.0000 ' / IN.

PLOT DATE = Thu Jan 31 07:50:12 2008

DESIGNED	-	REVISED	-
DRAWN	-	REVISED	-
CHECKED	-	REVISED	-
DATE	-	REVISED	-

STATE OF ILLINOIS
DEPARTMENT OF TRANSPORTATION

IL 81 CROSS SECTIONS

SCALE: | SHEET NO. OF SHEETS | STA. 282+50.0000 TO STA. 283+00.0000

F.A.P. RTE.	SECTION	COUNTY	TOTAL SHEETS	SHEET NO.
611	102T	HENRY	41	33

CONTRACT NO. 64C70

FED. ROAD DIST. NO. | ILLINOIS | FED. AID PROJECT