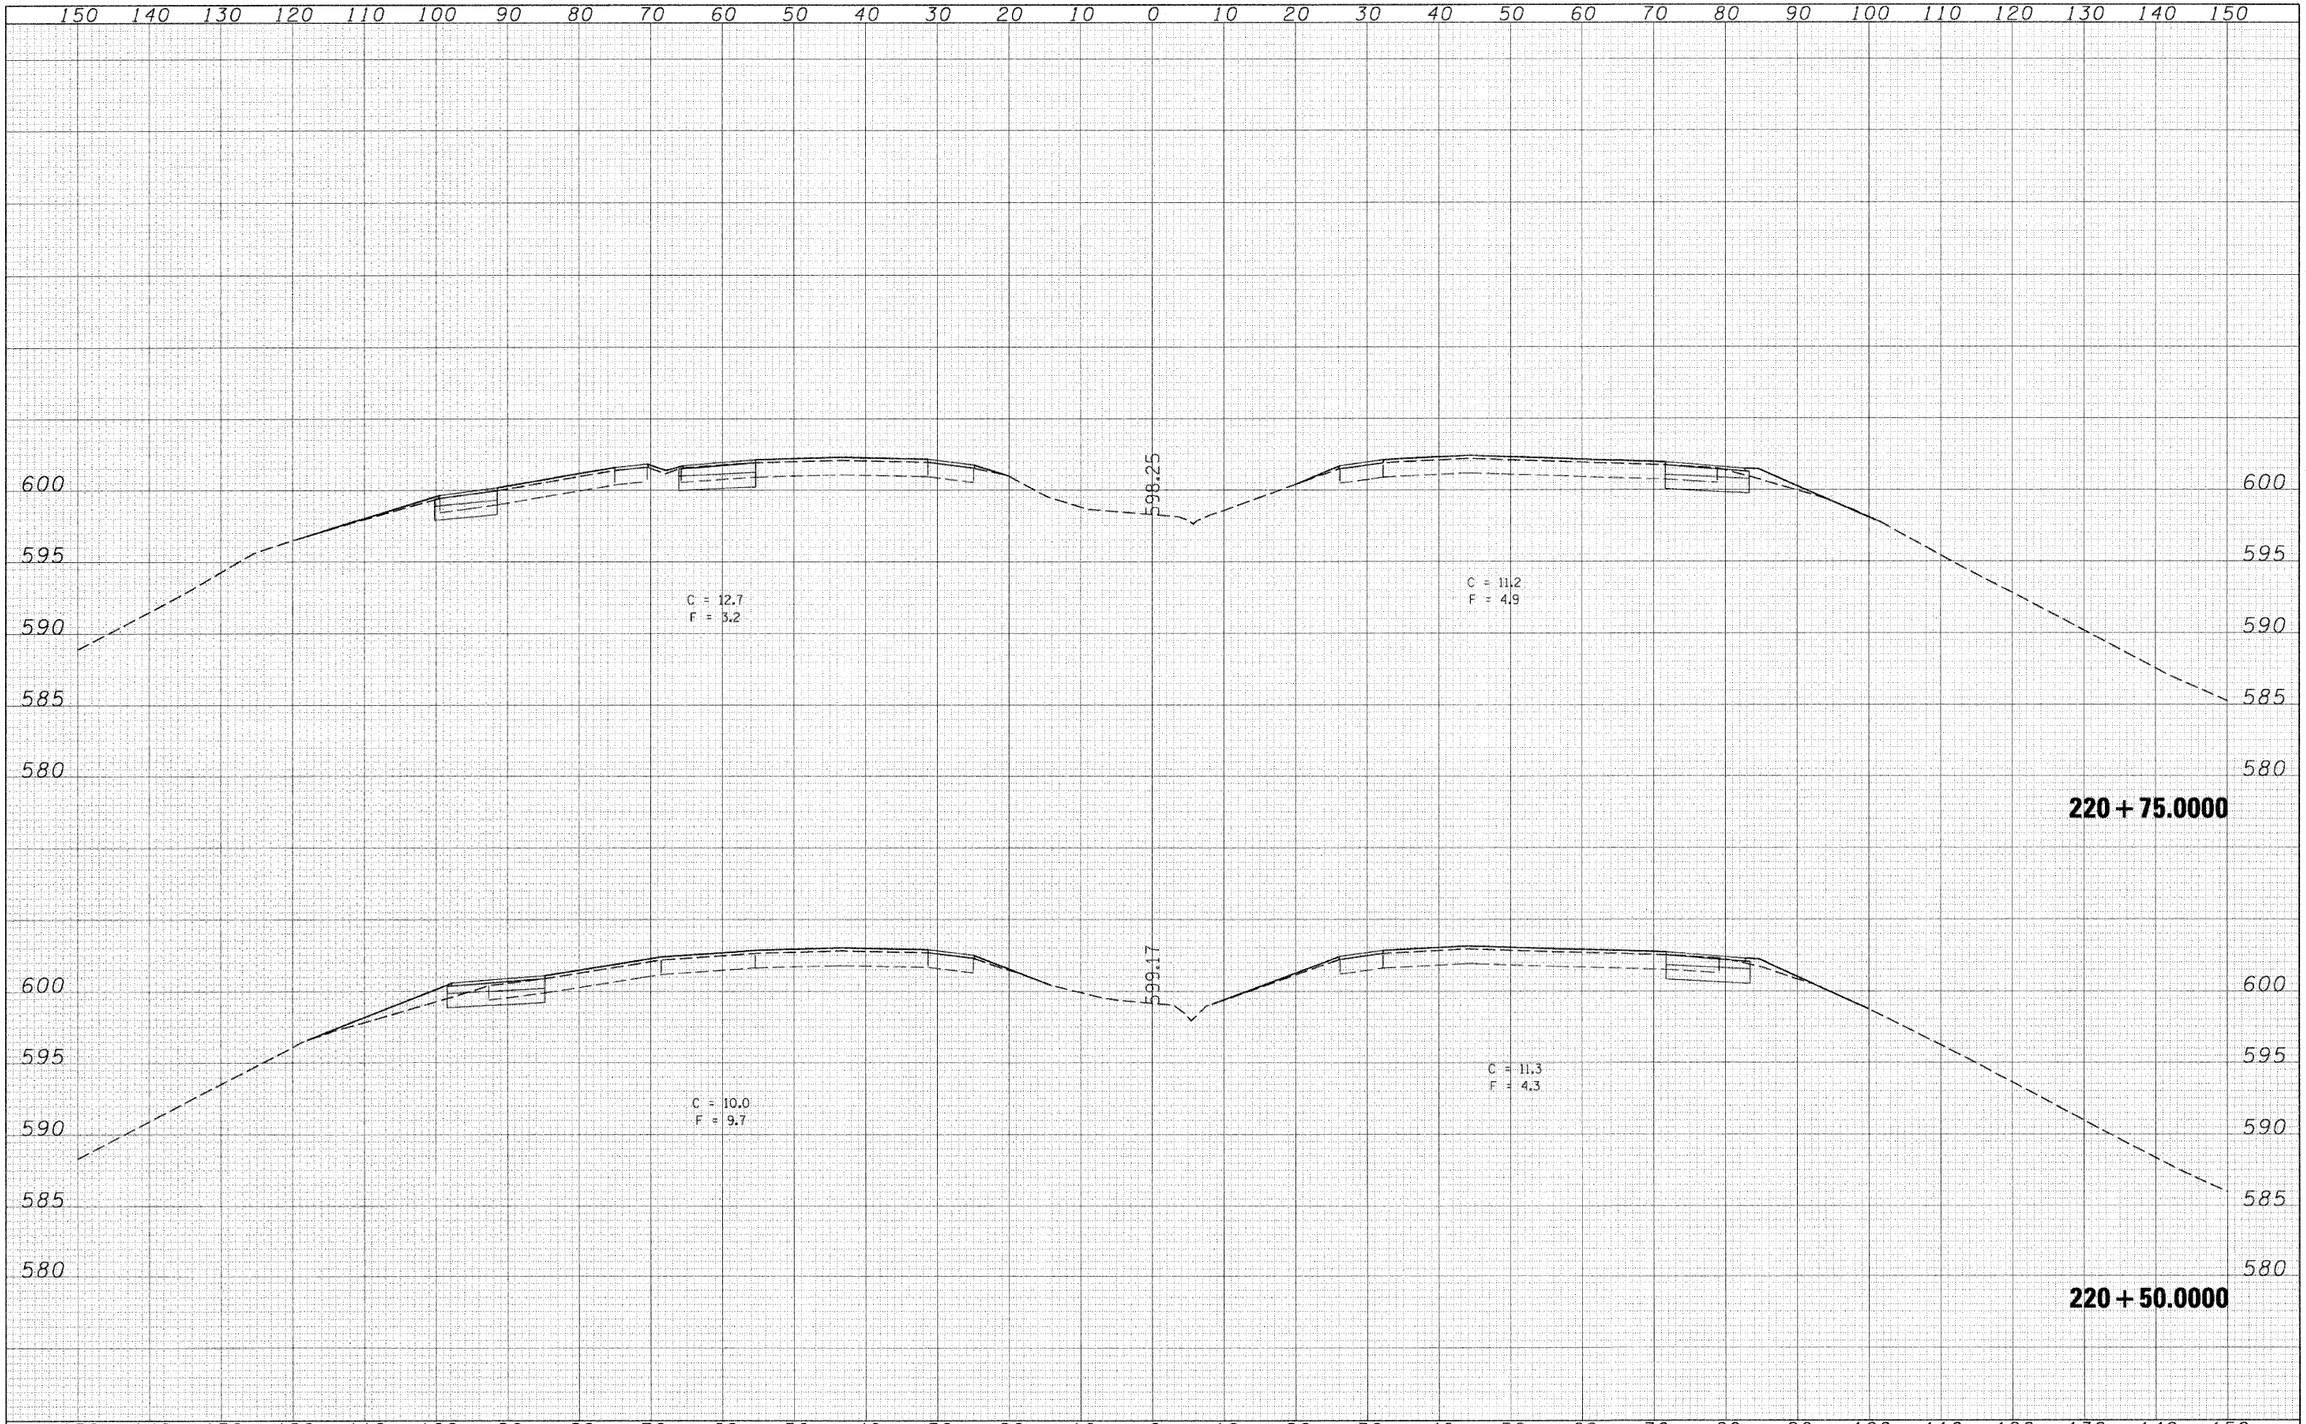

FINAL SURVEY				BY	DATE
NOTE BOOK	SURVEYED				
	PLOTTED				
	TEMPLATE				
	AREAS				
NO.	AREAS CHECKED				

ORIGINAL SURVEY				BY	DATE
NOTE BOOK	SURVEYED				
	PLOTTED				
	TEMPLATE				
	AREAS				
NO.	AREAS CHECKED				

FILE NAME = C:\Projects\p200407\d00407xml.dgn	USER NAME = jordanhd	DESIGNED - ___	REVISED - ___	STATE OF ILLINOIS DEPARTMENT OF TRANSPORTATION	____ I-80 CROSS SECTIONS ____			F.A.I RTE.	SECTION	COUNTY	TOTAL SHEETS	SHEET NO.
		DRAWN - ___	REVISED - ___					80	81-1&BY-0	ROCK ISLAND	120	108
	PLOT SCALE = 10.0000 ' / IN.	CHECKED - ___	REVISED - ___							CONTRACT NO. 64C74		
	PLOT DATE = Thu Feb 28 13:43:13 2008	DATE - _____	REVISED - ___		SCALE: _____	SHEET NO. __ OF ___ SHEETS	STA. 220+50.0000 TO STA. 220+75.0000	FED. ROAD DIST. NO. _	ILLINOIS	FED. AID PROJECT		